GENERAL NOTES:–

1.	ALL PIPE DIAMETERS ARE IN MM.
2.	THIS DRAWING SHALL BE READ IN CONJUNCTION WITH ALL RELEVANT ARCHITECTURAL & STRUCTURAL DRAWINGS & BOQ.
3.	MANHOLES & GULLY CHAMBER SHALL BE CONSTRUCTED AS PER CPWD STANDARD DETAILS OR AS PER PROVIDED DETAILS.
4.	NO PIPE WORK SHALL BE BURIED IN FLOORS WITHOUT BEING SUBJECTED TO WATER TESTING AS PER THE DIRECTION OF THE SITE ENGINEER
5.	FOR SECTIONS REFER DWG. NO. P3.01
6.	FOR MANHOLE & GULLY CHAMBER TYPICAL DETAIL REFER DWG. NO. P3.02

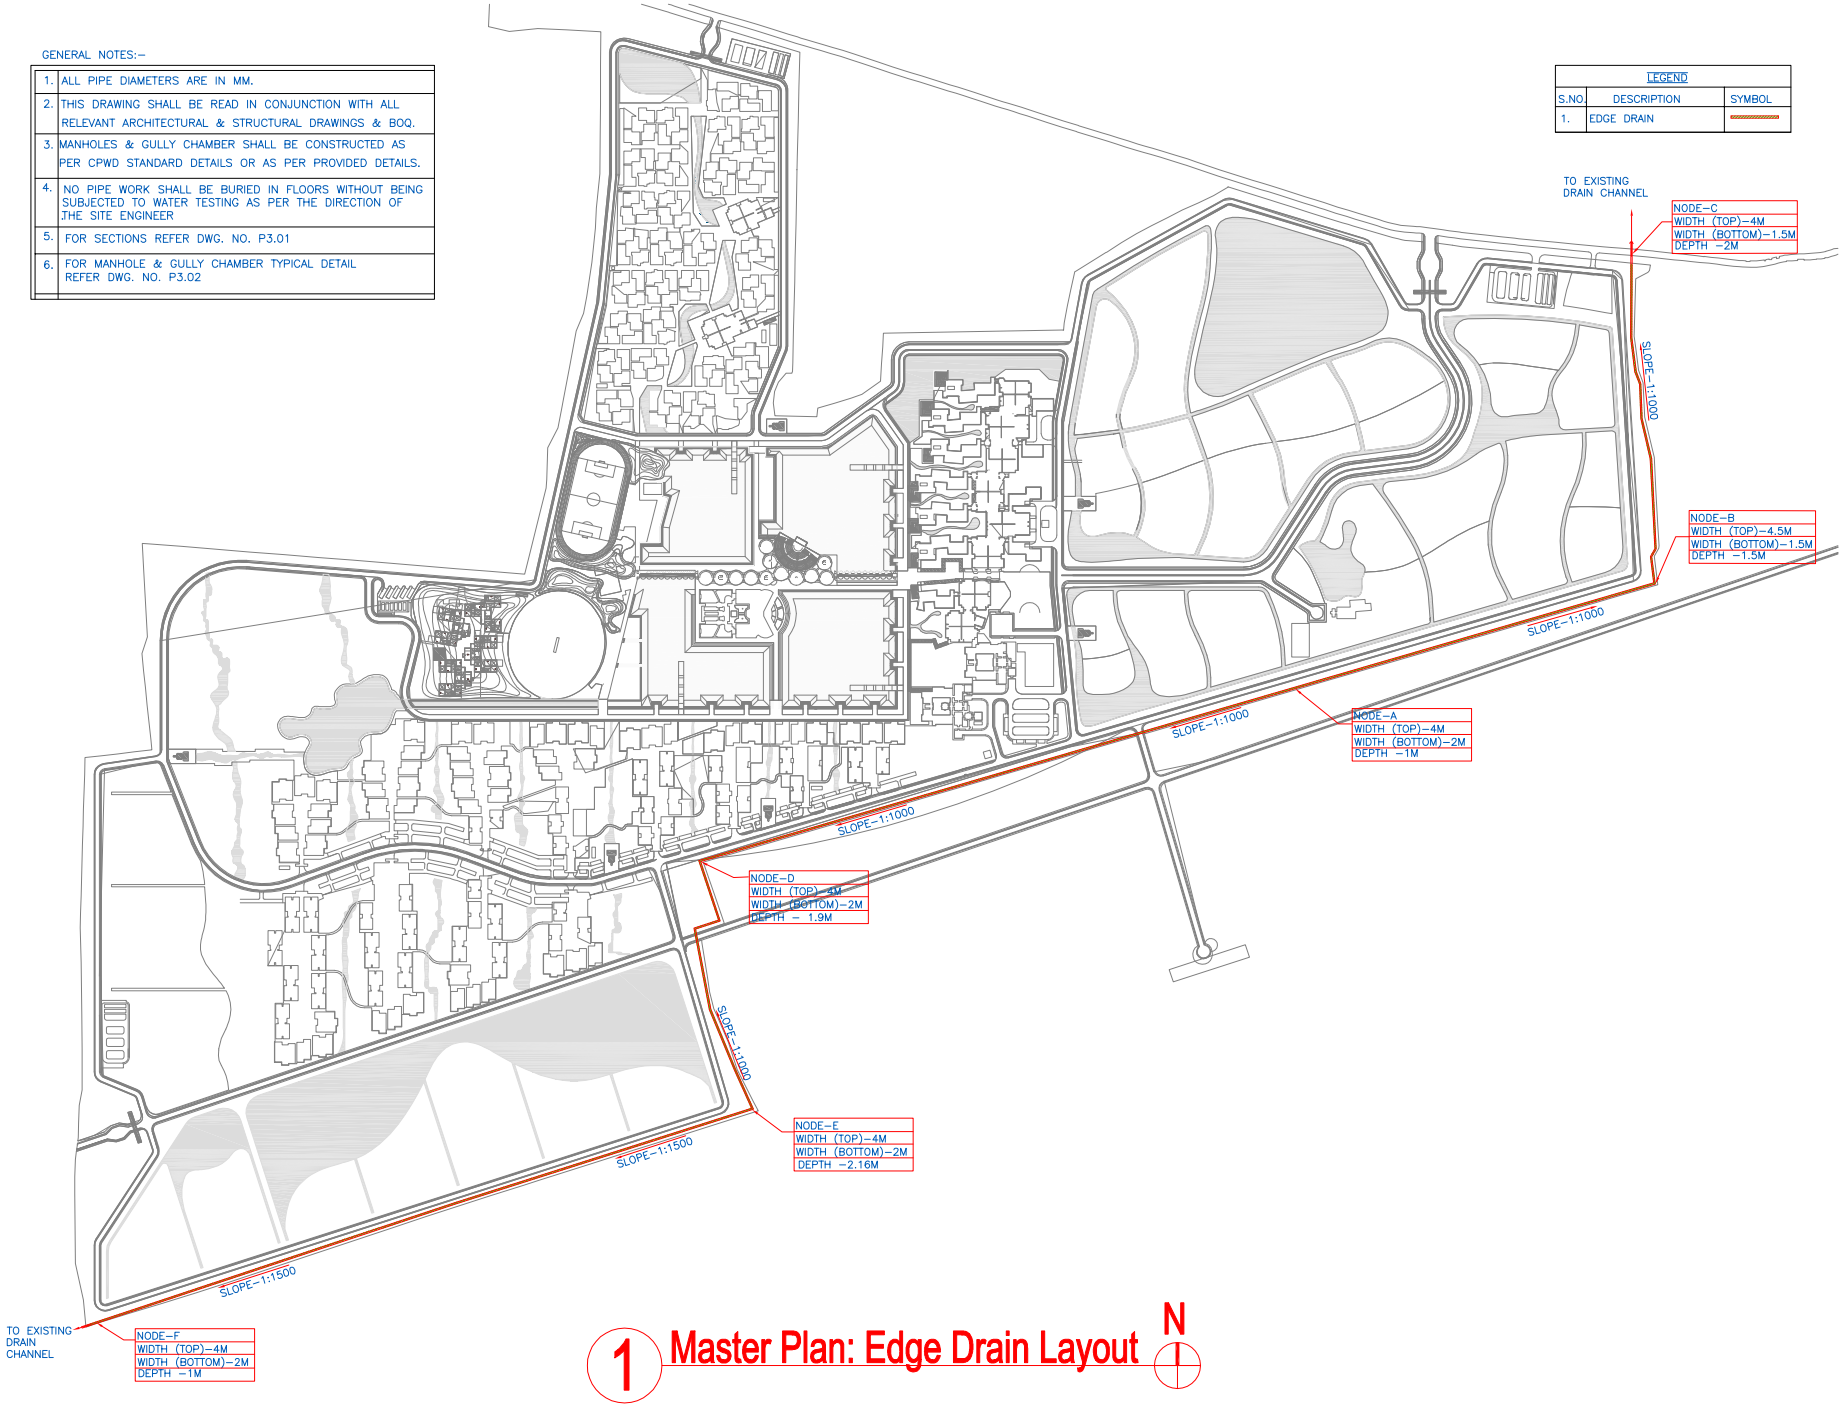

1 Master Plan: Edge Drain Layout

N

No.	Date.	Remarks.
Revisions		

Date	Prints	Issued to	Date	Prints	Issue
Distribution of Prints					

NORTH

Consultants

- Structural Consultants: VR SHAH Consulting Engineers
- Services Consultants: dbHMS, 3rd Floor, D-62, Sector -3, Noida - 201301, www.dbhms.in
- Landscape Consultants: Earthscapes Consultancy Pvt Ltd
- Road and Pathways Consultants: Arhmm Infra Consultants LLP

Project

Nalanda University, Rajgir, Bihar

Title

MASTER PLAN – EDGE DRAIN LAYOUT FOR TENDER

Dealt :	JK	Drawing No.	
Checked :	AT		NUC–MP–P–P1.2
Scale :	1:2500	Aprd By :	
Date :	20.05.2016		

VASTU SHILPA CONSULTANTS
Architects I Planners I Urban Designe
'Sangath', Thaltej Road, Ahmedabad - 3800
Phone: 079 - 27454537 Fax: 079 - 274520
www.sangath.org e-mail:vsc@sangath.org