Drawing and design are the property of Vastu Shilpa Consultants and are not to be copied or used without their permission.

LEGEND		
S.No	SYMBOL	DESCRIPTION
1.		9LTR WATER CO_2 FIRE EXTINGUISHER
2.		2KG DRY POWDER FIRE EXTINGUISHER
3.		FIRE HOSE REEL
4.		BALL VALVE

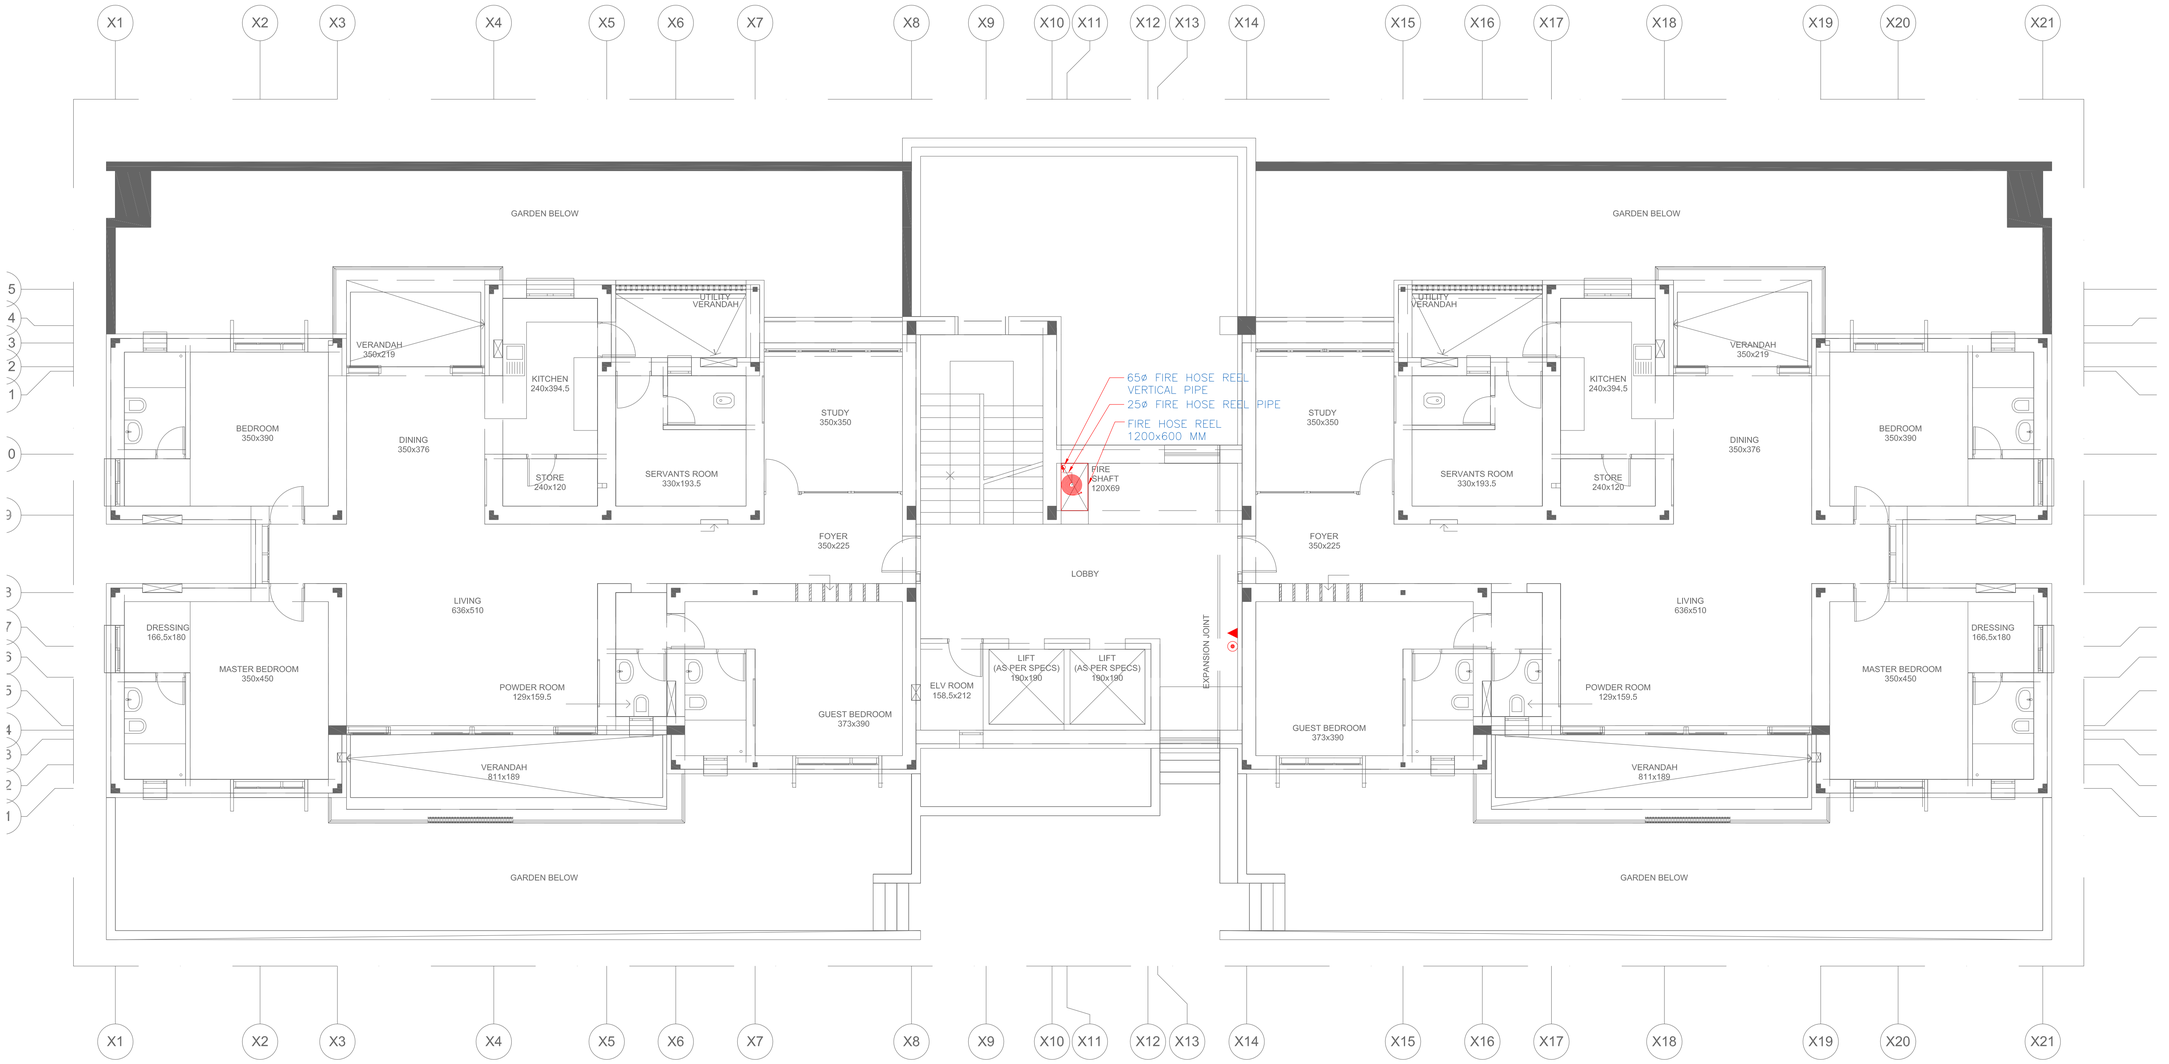

1 FIRST FLOOR PLAN:FIRE FIGHTING

N

NOTES

1. ALL DIMENSIONS SHALL BE CHECKED AND CO-RELATED WITH THE STRUCTURAL DRAWINGS AND ANY AMBIGUITY SHALL BE IMMEDIATELY BROUGHT TO THE NOTICE OF THE ARCHITECT BEFORE COMMENCEMENT OF THE WORK.
2. ALL DIMENSIONS ARE IN CENTIMETERS UNLESS AND OTHERWISE SPECIFIED
3. ALL LEVELS ARE FINISHED LEVELS.
4. ALL MARGINS, CLEARANCES ETC. REQUIRED AS PER BYE-LAWS SHOULD BE CHECKED AND PROVIDED BY THE CONTRACTOR AND ANY DESCRIPENCIES FOUND SHOULD BE IMMEDIATELY BROUGHT TO THE NOTICE OF ARCHITECT BEFORE COMMENCEMENT OF WORK.

No.	Date.	Remarks.
Revisions		

Date	Prints	Issued to	Date	Prints	Issued to

Distribution of Prints

Key Plan

N

Consultants

- **Structural Consultants**
  VR SHAH Consulting Engineers
- **Services Consultants**
  dbHMS
  2nd Floor, D-62, Sector -2,
  Noida - 201301
  www.dbhms.in
- **Landscape Consultants**
  Earthscapes Consultancy Pvt Ltd
- **Road and Pathways Consultants**
  Arhmm Infra Consultants LLP

Project

Nalanda University, Rajgir, Bihar

Title

FIRST FLOOR PLAN – FIRE FIGHTING

FOR TENDER

Dealt :	JK	Drawing No.	NUC(1)-FAH-1B-FF2.2
Checked :	AT		
Scale :	1:75		
Date :	20.05.2016	Approved By :	VM

VASTU SHILPA CONSULTANTS
Architects I Planners I Urban Designers

'Sangath', Thaltej Road, Ahmedabad - 380054
Phone: 079 - 27454537 Fax: 079 - 27452006
www.sangath.org e-mail: **vsc@sangath.org**