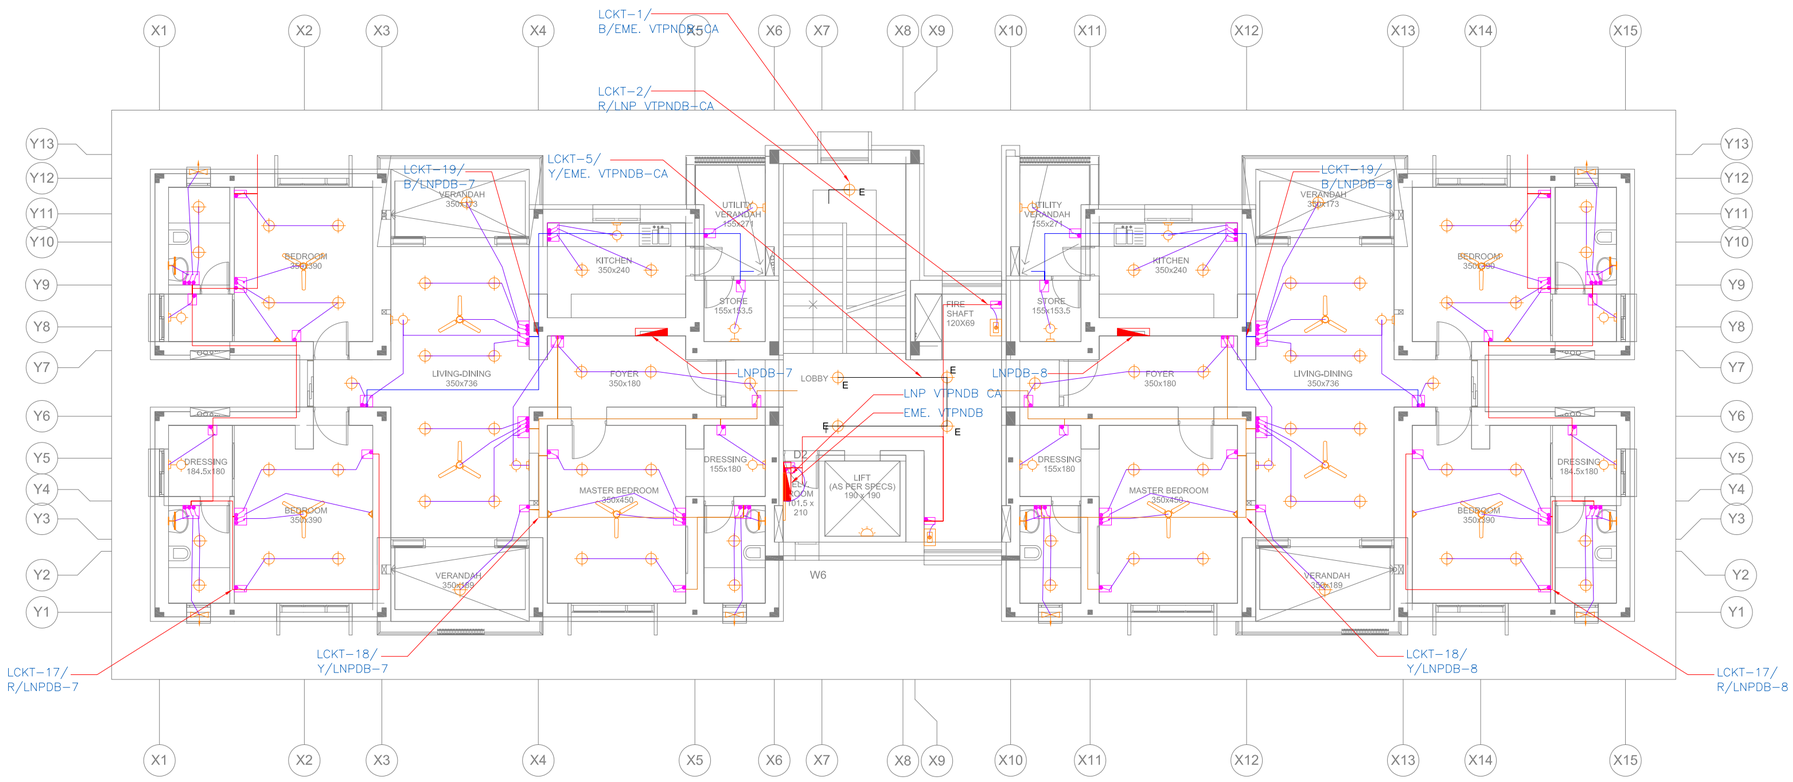

2 Third Floor Plan - Lighting Layout

N

NOTES

1. ALL DIMENSIONS SHALL BE CHECKED AND CO-RELATED WITH THE STRUCTURAL DRAWINGS AND ANY AMBIGUITY SHALL BE IMMEDIATELY BROUGHT TO THE NOTICE OF THE ARCHITECT BEFORE COMMENCEMENT OF THE WORK.
2. ALL DIMENSIONS ARE IN CENTIMETERS UNLESS AND OTHERWISE SPECIFIED
3. ALL LEVELS ARE FINISHED LEVELS.
4. ALL MARGINS, CLEARENCES ETC. REQUIRED AS PER BYE-LAWS SHOULD BE CHECKED AND PROVIDED BY THE CONTRACTOR AND ANY DESCRIPENCIES FOUND SHOULD BE IMMIDIATELY BROUGHT TO THE NOTICE OF ARCHITECT BEFORE COMMENCEMENT OF WORK.

ELECTRICAL LEGEND:	
	WALL MOUNTED LIGHT FIXTURE
	14W. LED LIGHT FIXTURE
	3W. LED MIRROR LIGHT FIXTURE
EX	EXHAUST FAN.
	1200MM SWEEP OUTLET FOR CEILING FAN.
	LIFT LIGHT
	20W. LED TUBELIGHT
	10W. LED RECESSED LIGHT.
	9W. FOOT LIGHT.
	SINGLE POLE SWITCH FOR LIGHTING & FAN AT 1200mm SFL.
	TWO WAY SINGLE POLE SWITCH FOR LIGHTING AT 1200mm SFL.
	FAN REGULATOR AT 1200mm SFL.
	DISTRIBUTION BOARD : 1600mm ABOVE SFL.

NOTE; ALL TOILET LIGHTS SHALL BE 10W. LED RECESSED TYPE.

No.	Date.	Remarks.
Revisions		

Date	Prints	Issued to	Date	Prints	Issued to

Distribution of Prints

Key Plan

N

Consultants

Structural Consultants
VR SHAH Consulting Engineers

Services Consultants
dbHMS
2nd Floor, D-62, Sector -2,
Noida - 201301
www.dbhms.in

Landscape Consultants
Earthscapes Consultancy Pvt Ltd

Road and Pathways Consultants
Arhmm Infra Consultants LLP

Project

Nalanda University,Faculty Apartment, Rajgir, Bihar

Title

THIRD FLOOR PLAN – LIGHTING LAYOUT

FOR TENDER

Dealt :	V.K	Drawing No.	NUC(1)-FAH-T2-E2.4.2
Checked :	M.T		
Scale :	1:75	Approved By :	V.M.
Date :	03.06.2016		

VASTU SHILPA CONSULTANTS
Architects I Planners I Urban Designers

'Sangath', Thaltej Road, Ahmedabad - 380054
Phone: 079 - 27454537 Fax: 079 - 27452006
www.sangath.org e-mail: **vsc@sangath.org**