Drawing and design are the property of Vastu Shilpa Consultants and are not to be copied or used without their permission.

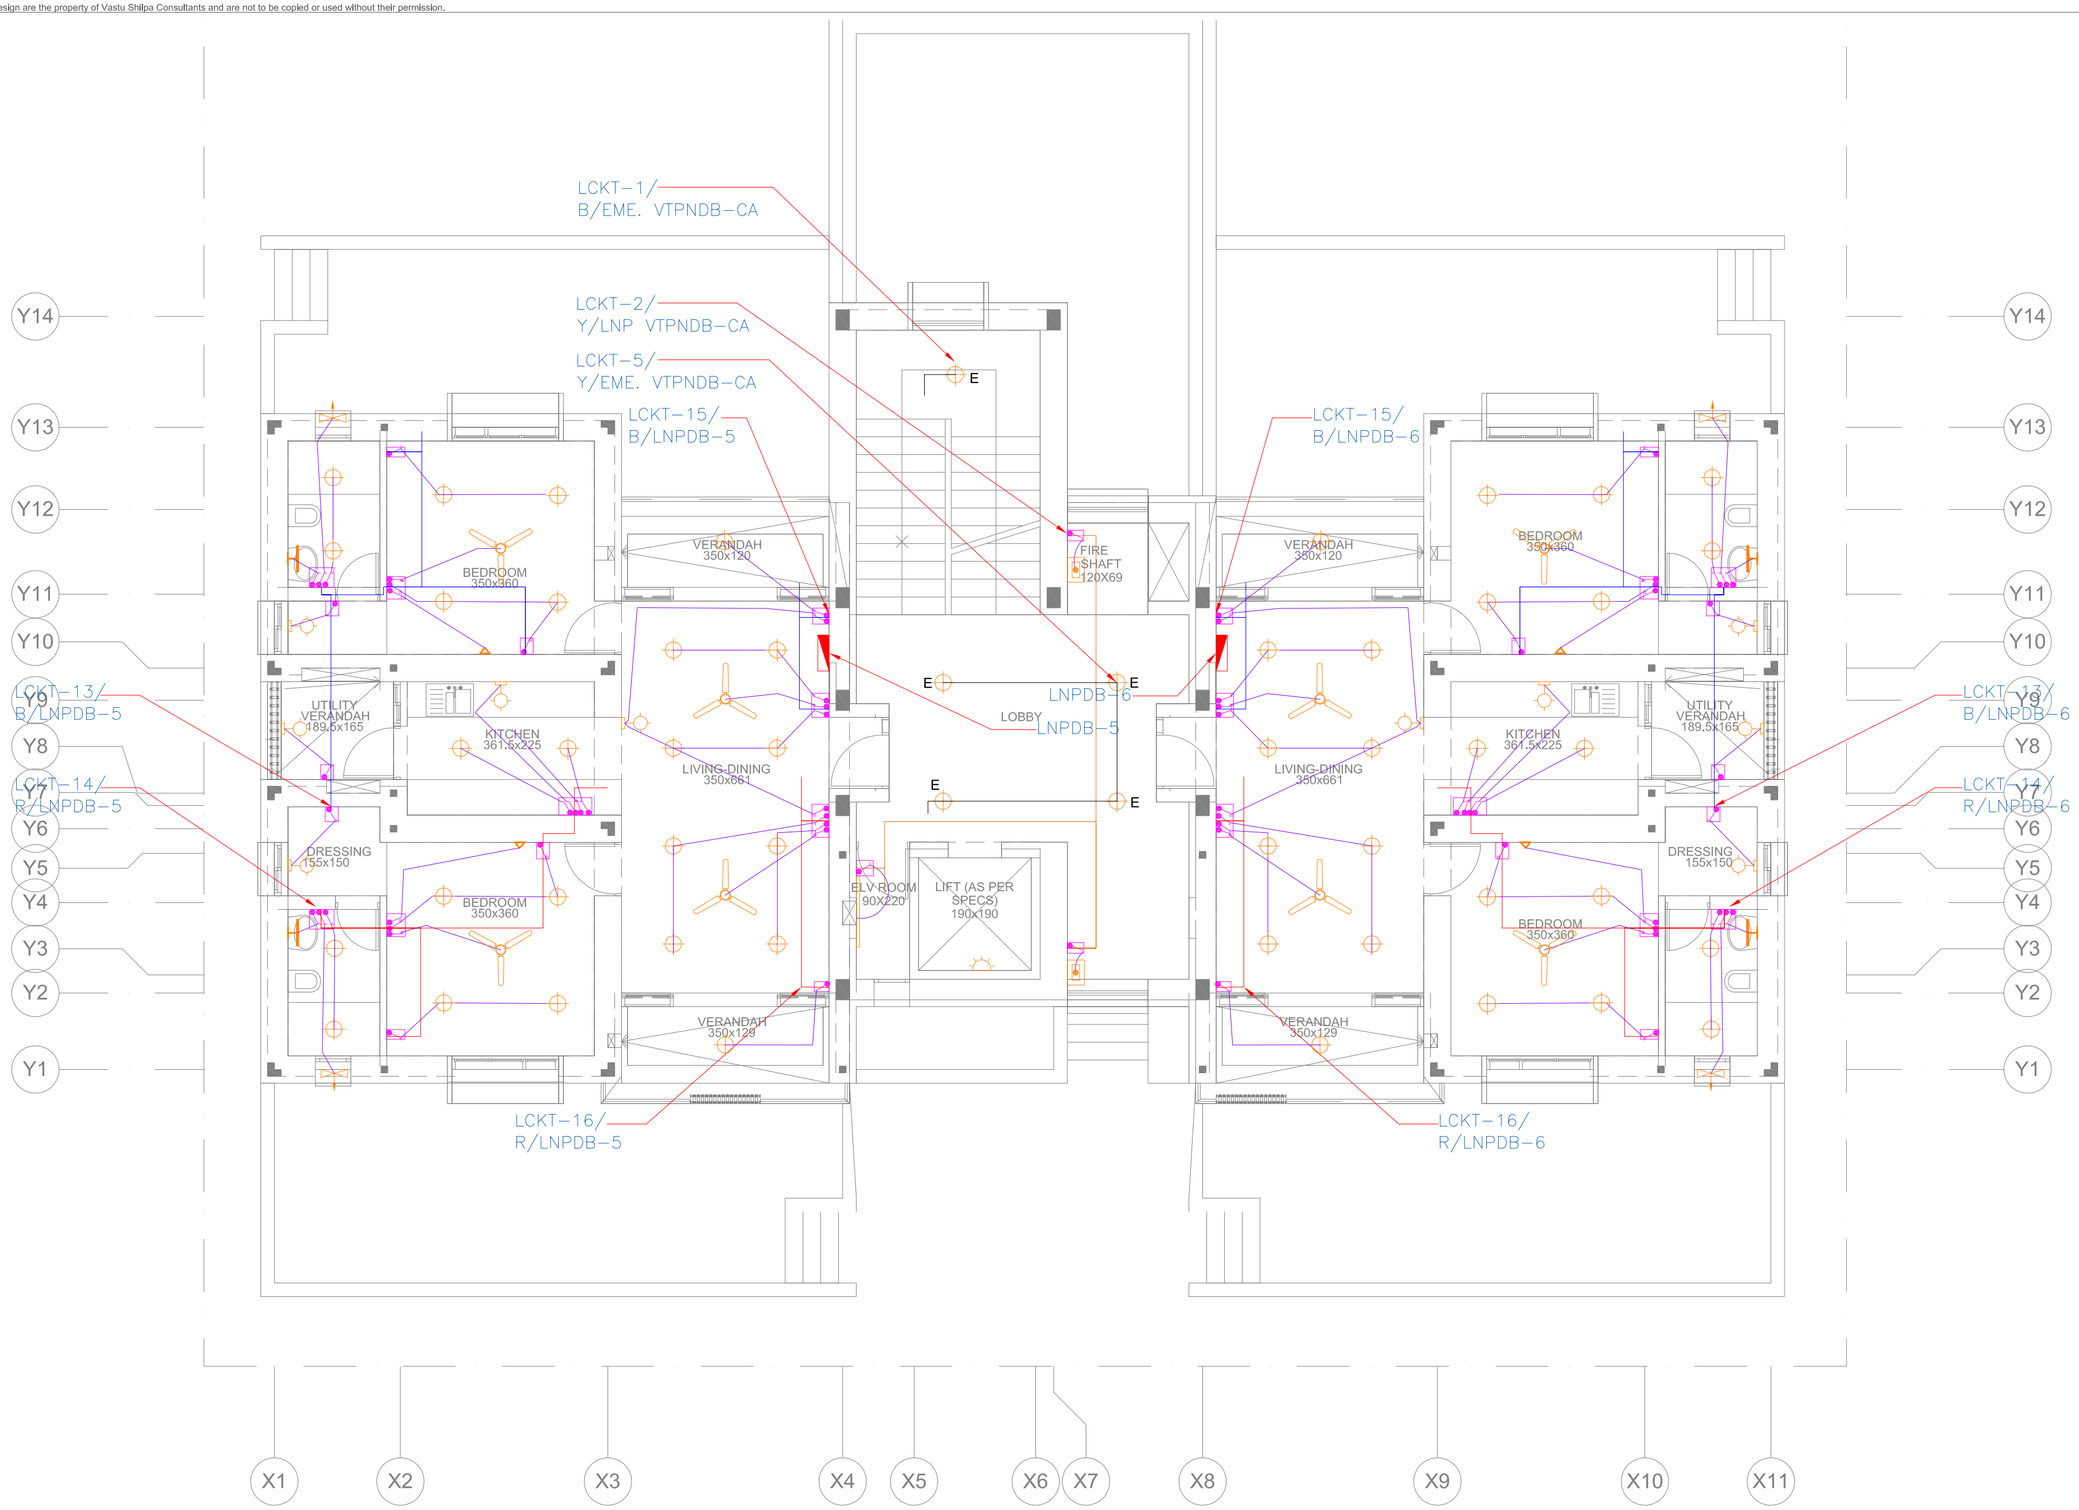

2 SECOND FLOOR PLAN - LIGHTING LAYOUT

N

NOTES & INFORMATION

1. ALL DIMENSIONS ARE INDICATED IN MILLIMETERS UNLESS OTHERWISE SPECIFIED.
2. DIMENSIONS TO BE READ AND NOT MEASURED.
3. ANY DISCREPANCY FOUND SHALL BE BROUGHT TO THE NOTICE OF THE ARCHITECTS / ENGINEERS.
4. ALL DRAWINGS TO BE READ IN CONJUNCTION WITH RELEVANT STRUCTURAL, ARCHITECTURAL AND SERVICES DRAWINGS.

ELECTRICAL LEGEND:

	WALL MOUNTED LIGHT FIXTURE
	14W. LED LIGHT FIXTURE
	3W. LED MIRROR LIGHT FIXTURE
EX	EXHAUST FAN.
	1200MM SWEEP OUTLET FOR CEILING FAN.
	LIFT LIGHT
	20W. LED TUBELIGHT
	10W. LED RECESSED LIGHT.
	9W. FOOT LIGHT.
	SINGLE POLE SWITCH FOR LIGHTING & FAN AT 1200mm SFL.
	TWO WAY SINGLE POLE SWITCH FOR LIGHTING AT 1200mm SFL.
	FAN REGULATOR AT 1200mm SFL.
	DISTRIBUTION BOARD : 1600mm ABOVE SFL.

NOTE; ALL TOILET LIGHTS SHALL BE 10W. LED RECESSED TYPE.

No.	Date.	Remarks.
Revisions		

Date	Prints	Issued to	Date	Prints	Issued to
Distribution of Prints					

Key Plan

Consultants

- **Structural Consultants**
  VR SHAH Consulting Engineers
- **Services Consultants**
  dbHMS
  2nd Floor, D-62, Sector -2, Noida - 201301
  www.dbhms.in
- **Landscape Consultants**
  Earthscapes Consultancy Pvt Ltd
- **Road and Pathways Consultants**
  Arhmm Infra Consultants LLP

Project

Nalanda University, Rajgir, Bihar

Title

SECOND FLOOR PLAN – LGHTING LAYOUT
FOR TENDER

Dealt : V.K	Drawing No. NUC(1)-FAH-T3-E2.3.2
Checked : M.T	
Scale : 1:50	
Date : 03.06.2016	Approved By : V.M.

VASTU SHILPA CONSULTANTS
Architects I Planners I Urban Designers

'Sangath', Thaltej Road, Ahmedabad - 380054
Phone: 079 - 27454537 Fax: 079 - 27452006
www.sangath.org e-mail: vsc@sangath.org