Drawing and design are the property of Vastu Shilpa Consultants and are not to be copied or used without their permission.

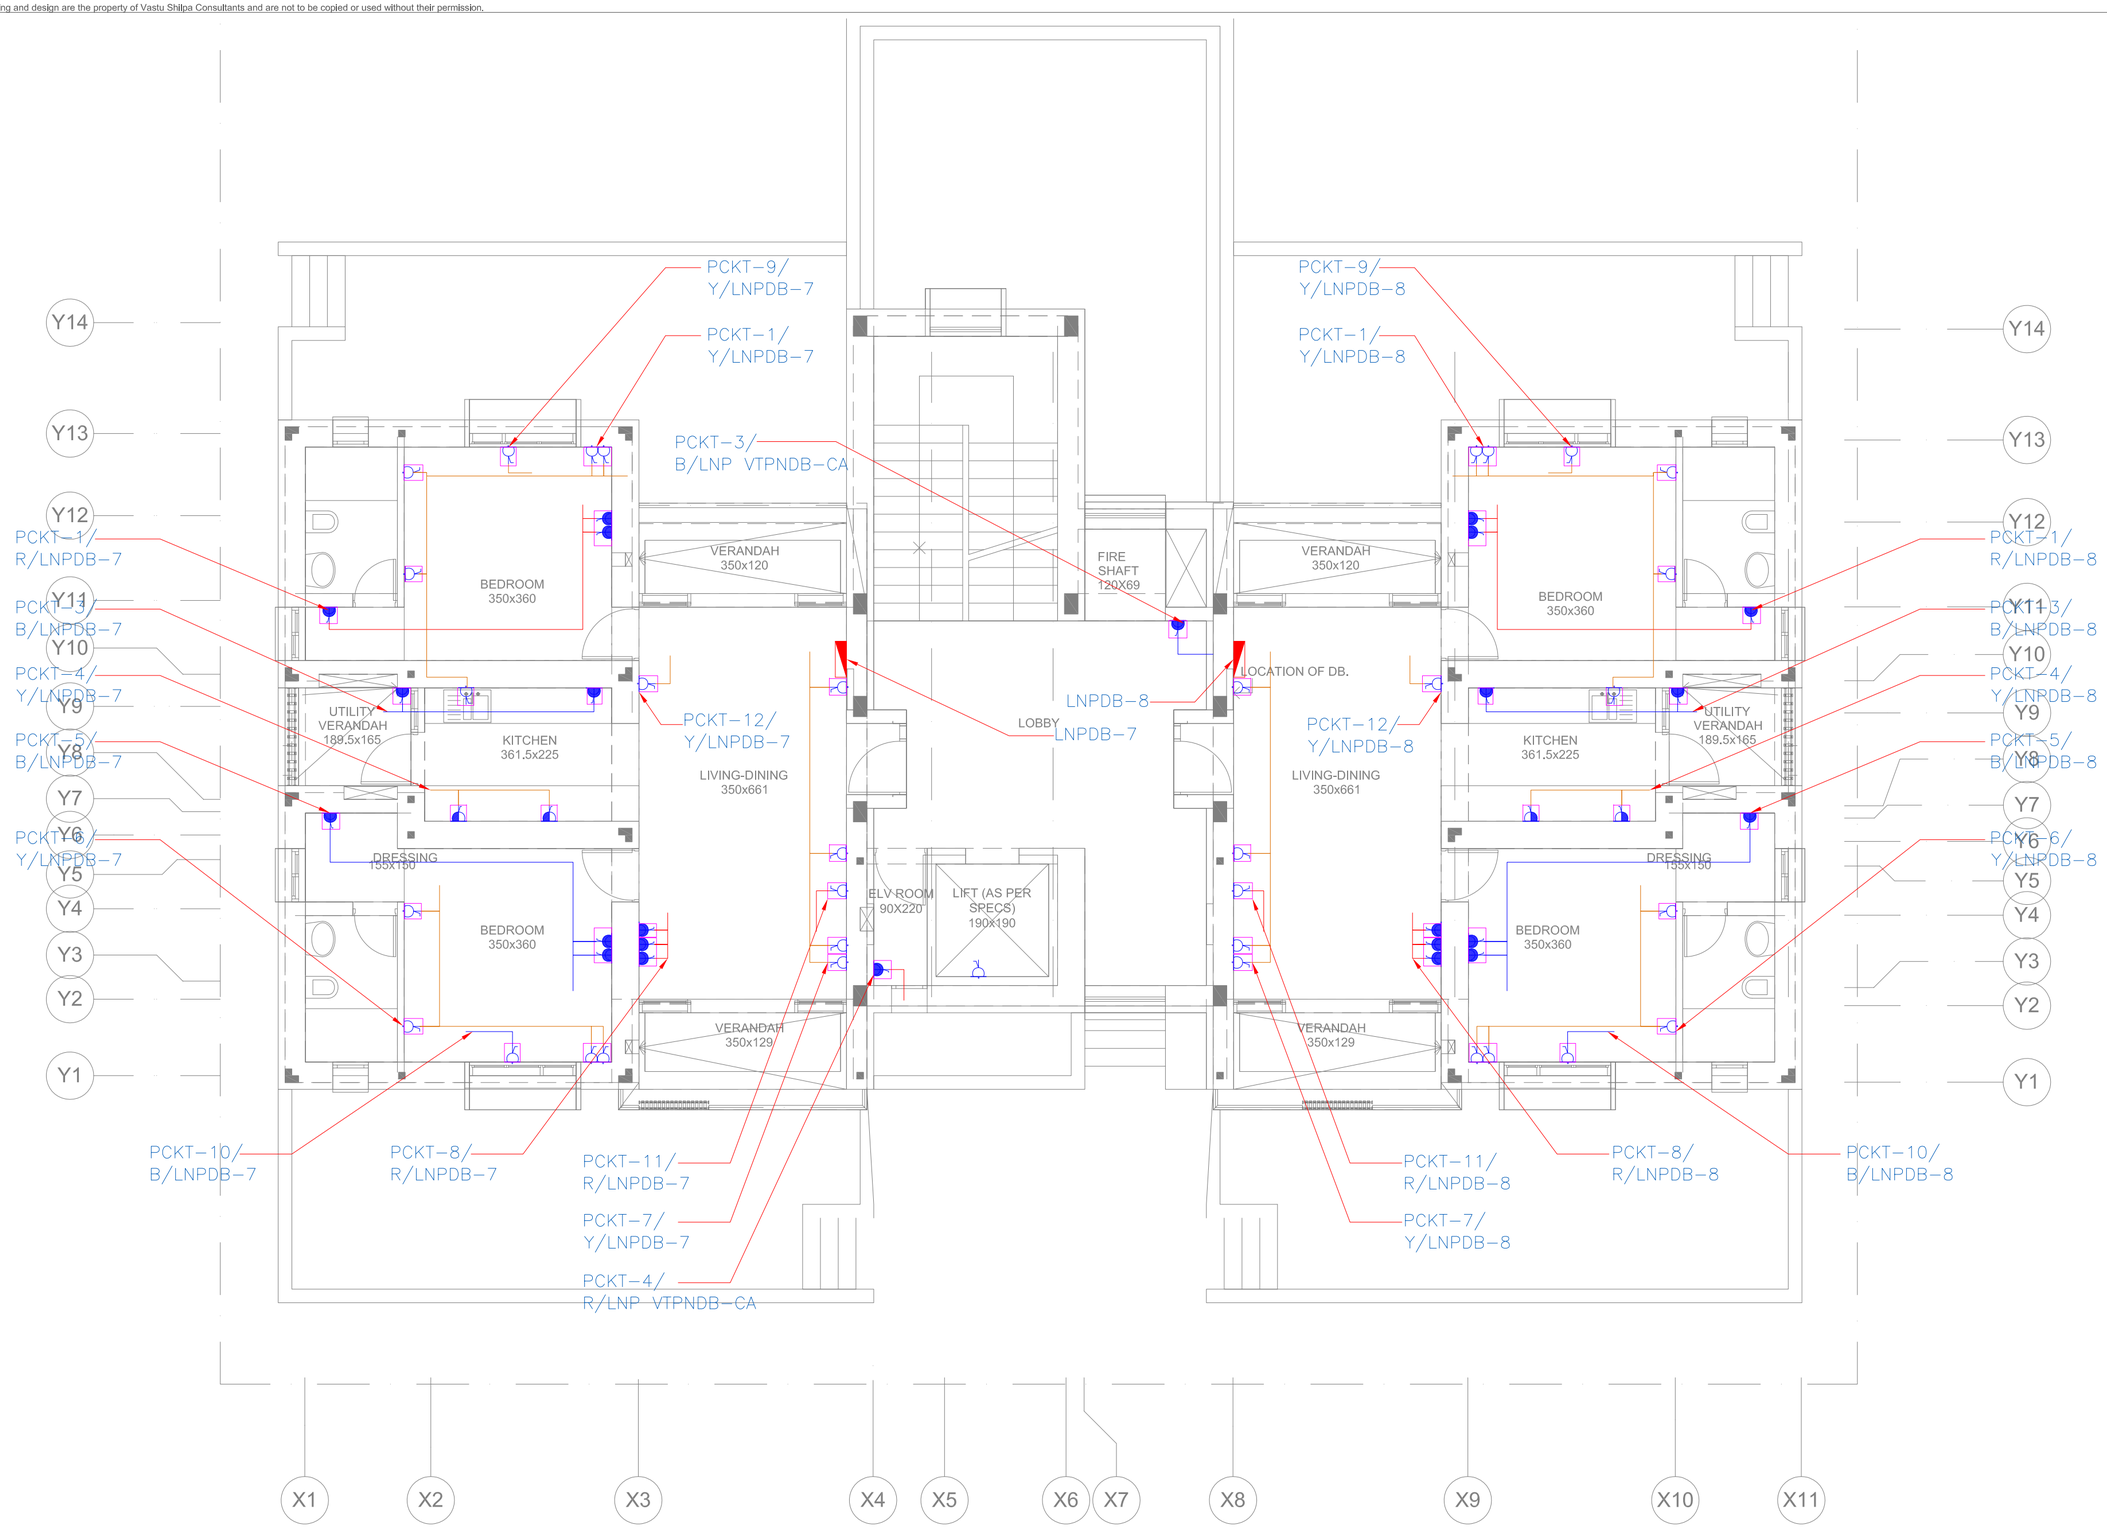

1 THIRD FLOOR PLAN - POWER LAYOUT

N

NOTES & INFORMATION

1. ALL DIMENSIONS ARE INDICATED IN MILLIMETERS UNLESS OTHERWISE SPECIFIED.
2. DIMENSIONS TO BE READ AND NOT MEASURED.
3. ANY DISCREPANCY FOUND SHALL BE BROUGHT TO THE NOTICE OF THE ARCHITECTS / ENGINEERS.
4. ALL DRAWINGS TO BE READ IN CONJUNCTION WITH RELEVANT STRUCTURAL, ARCHITECTURAL AND SERVICES DRAWINGS.

ELECTRICAL LEGEND:

	6A 3PIN SWITCHED SOCKET OUTLET.
	6/16A 6PIN SWITCH SOCKET OUTLET.
	16A 6PIN SWITCHED SOCKET OUTLET.
	DISTRIBUTION BOARD : 1600mm ABOVE SFL.

No.	Date.	Remarks.
Revisions		

Date	Prints	Issued to	Date	Prints	Issued to

Distribution of Prints

Key Plan

Consultants

- Structural Consultants: VR SHAH Consulting Engineers
- Services Consultants: dbHMS, 2nd Floor, D-62, Sector -2, Noida - 201301, www.dbhms.in
- Landscape Consultants: Earthscapes Consultancy Pvt Ltd
- Road and Pathways Consultants: Arhmm Infra Consultants LLP

Project

Nalanda University, Rajgir, Bihar

Title

THIRD FLOOR PLAN – POWER LAYOUT

FOR TENDER

Dealt : V.K	Drawing No. NUC(1)–FAH–T3–E2.4.1
Checked : M.T	
Scale : 1:50	
Date : 03.06.2016	Approved By : V.M.

VASTU SHILPA CONSULTANTS
Architects I Planners I Urban Designers

'Sangath', Thaltej Road, Ahmedabad - 380054
Phone: 079 - 27454537 Fax: 079 - 27452006
www.sangath.org e-mail: vsc@sangath.org