Drawing and design are the property of Vastu Shilpa Consultants and are not to be copied or used without their permission.

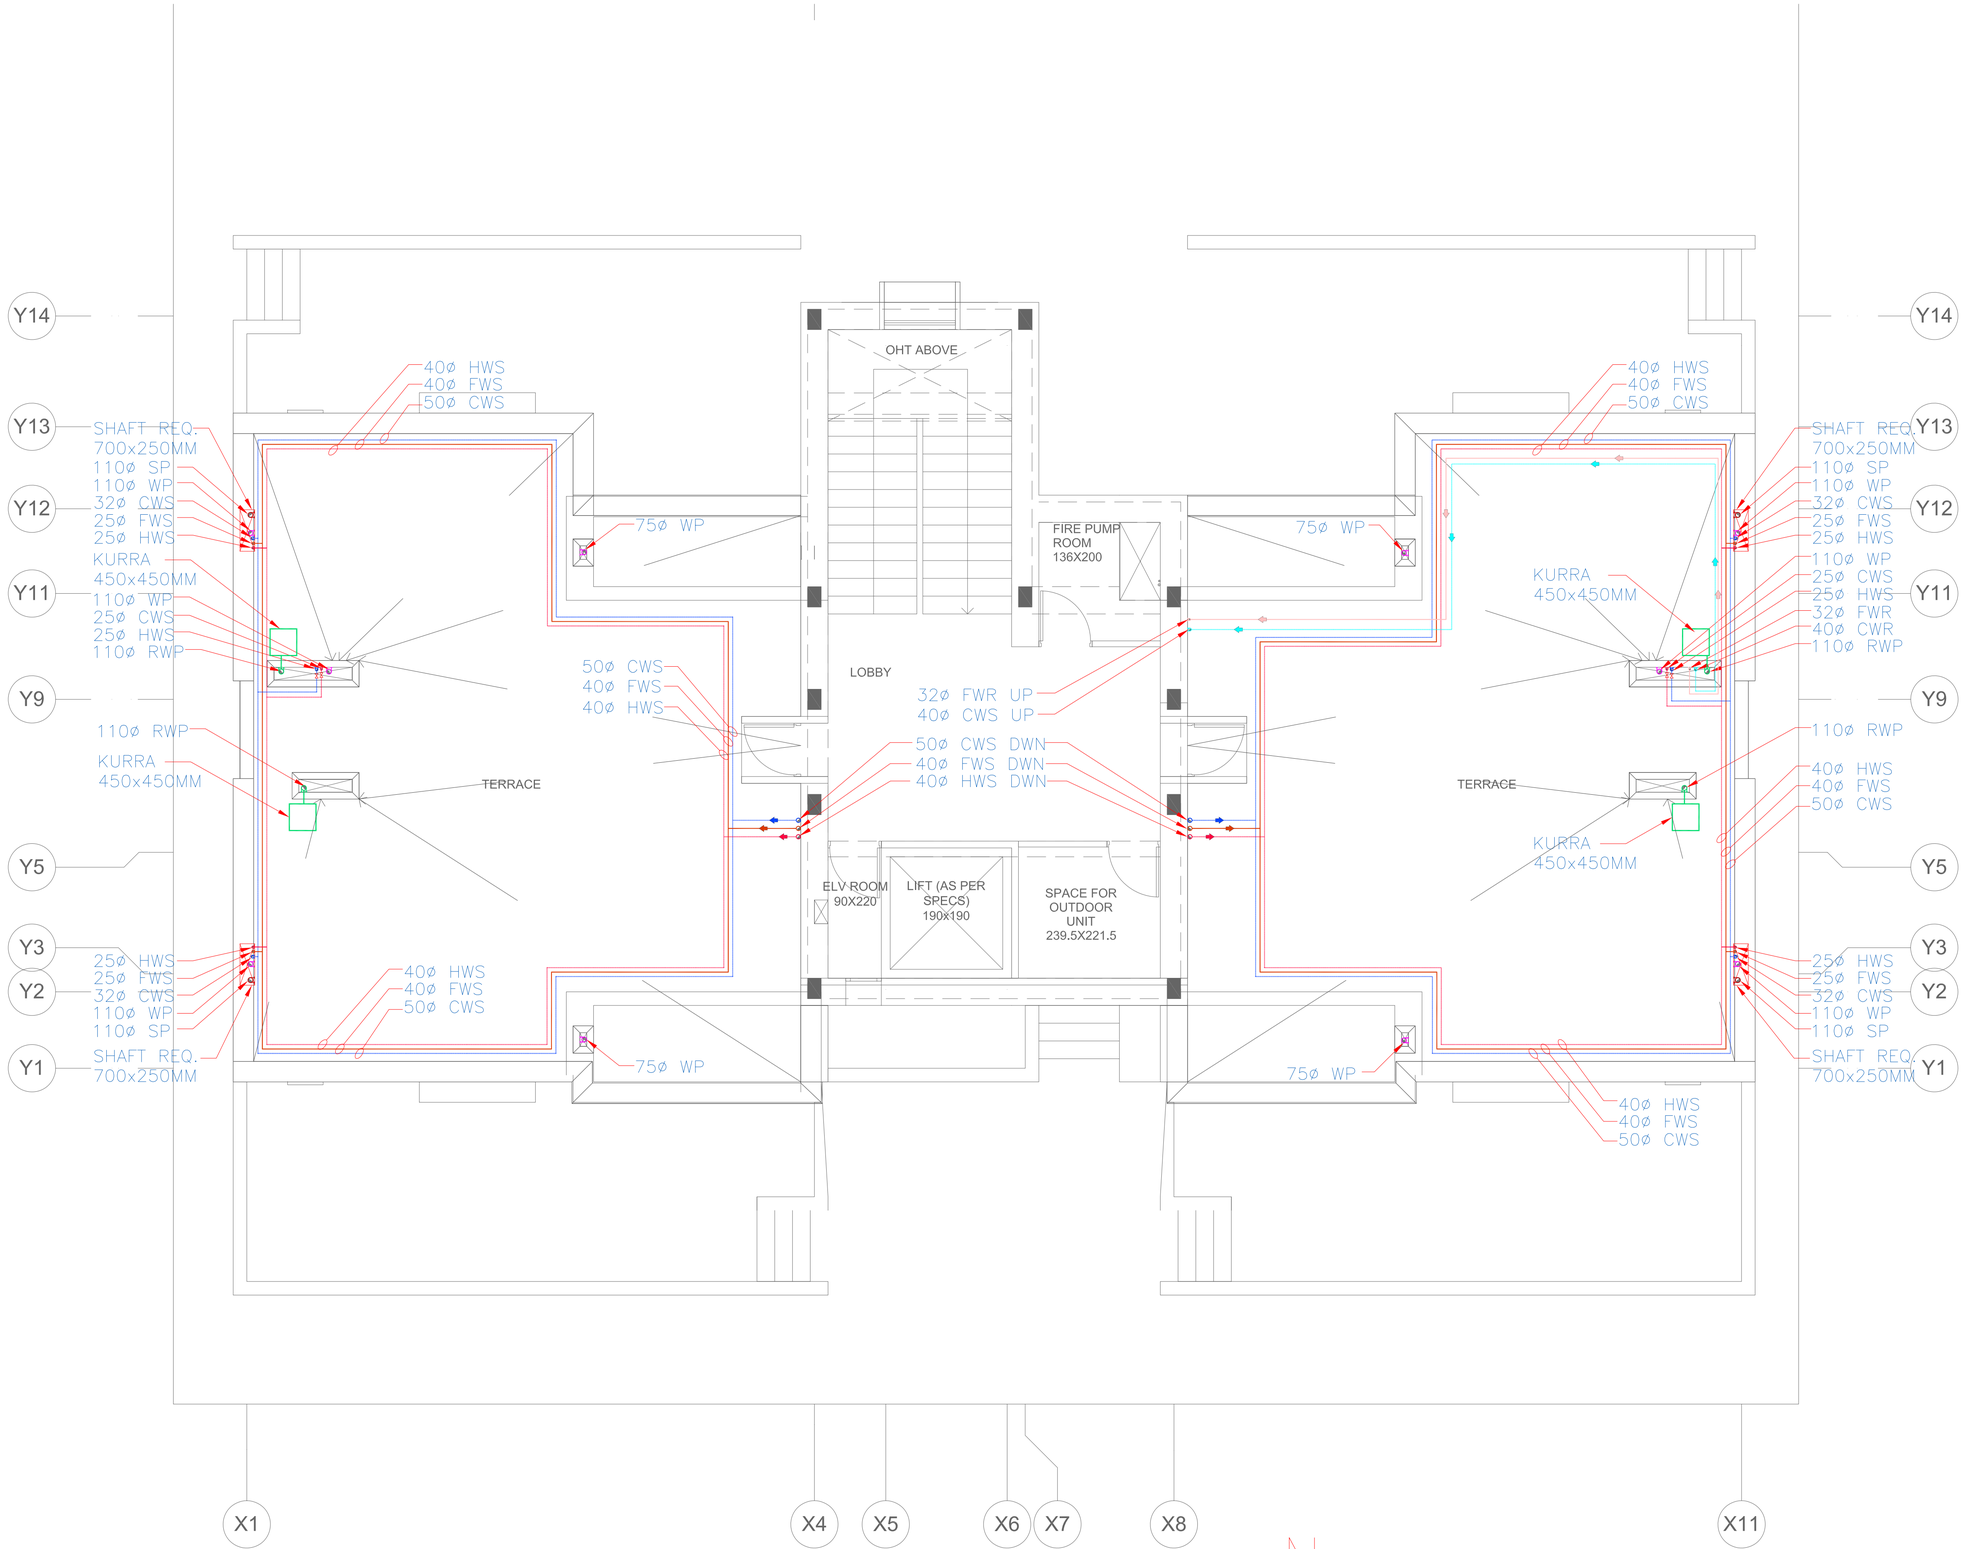

1 ROOF PLAN - PLUMBING

N

NOTES & INFORMATION

1. ALL DIMENSIONS ARE INDICATED IN MILLIMETERS UNLESS OTHERWISE SPECIFIED.
2. DIMENSIONS TO BE READ AND NOT MEASURED.
3. ANY DISCREPANCY FOUND SHALL BE BROUGHT TO THE NOTICE OF THE ARCHITECTS / ENGINEERS.
4. ALL DRAWINGS TO BE READ IN CONJUNCTION WITH RELEVANT STRUCTURAL, ARCHITECTURAL AND SERVICES DRAWINGS.

LEGEND

S.N.		DESCRIPTION	SYM.
1.	SP	SOIL PIPE	
2.	WP	WASTE PIPE	
3.	CWS	COLD WATER SUPPLY	
4.	FWS	FLUSHING W. SUPPLY	
5.	HWS	HOT WATER SUPPLY	
6.	ROWS	RO WATER SUPPLY	
7.	FWR	FLUSHING WATER RISER	
8.	CWR	COLD WATER RISER	
9.	FD	FLOOR DRAIN	
10.	FT	FLOOR TRAP	
11.	COP	CLEAN OUT PLUG	
12.	FCO	FLOOR CLEAN PLUG	
13.	RWP	RAIN WATER PIPE	
14.	CB	CATCH BASIN	
15.	MH	MANHOLE	
16.	GT	GULLY TRAP	

No.	Date.	Remarks.
Revisions		

Date	Prints	Issued to	Date	Prints	Issued to

Distribution of Prints

Key Plan

N

Consultants

Structural Consultants
VR SHAH Consultng Engineers

Services Consultants
dbHMS
2nd Floor, D-62, Sector -2,
Noida - 201301
www.dbhms.in

Landscape Consultants
Earthscapes Consultancy Pvt Ltd

Road and Pathways Consultants
Arhmm Infra Consultants LLP

Project

Nalanda University, Rajgir, Bihar

Title

ROOF PLAN – PLUMBING

FOR TENDER

Dealt :	JK	Drawing No.	NUC(1)–FAH–T3–P2.5
Checked :	AT		
Scale :	1:50		
Date :	20.05.2016	Approved By :	VM

VASTU SHILPA CONSULTANTS
Architects I Planners I Urban Designers

'Sangath', Thaltej Road, Ahmedabad - 380054
Phone: 079 - 27454537 Fax: 079 - 27452006
www.sangath.org e-mail: vsc@sangath.org