Drawing and design are the property of Vastu Shilpa Consultants and are not to be copied or used without their permission.

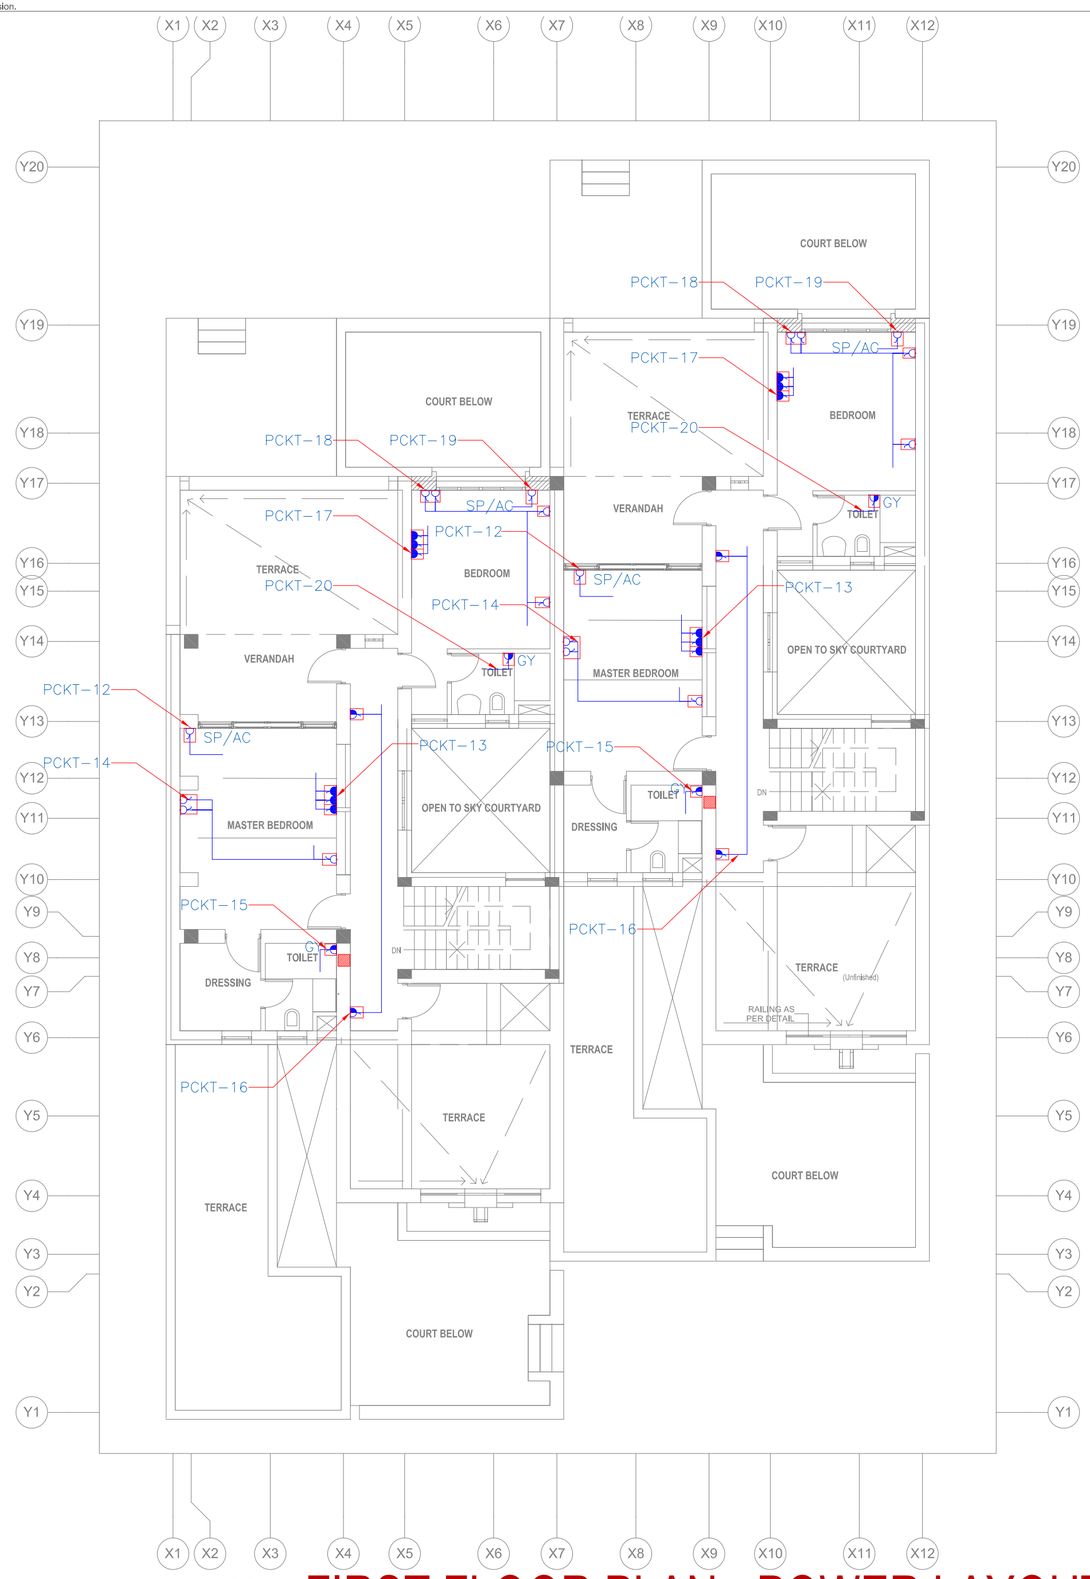


# 1 FIRST FLOOR PLAN - POWER LAYOUT

N

## ELECTRICAL LEGEND:

| | |
|---|---|
| | WALL MOUNTED LIGHT FIXTURE : 2600mm AFF AT KITCHEN<br>: 2500mm AFF AT ENTRANCE FOYER<br>: 2200mm AFF AT OTHER PLACES |
| | 14W. LED LIGHT FIXTURE |
| | 5W. LED MIRROR LIGHT FIXTURE |
| EX | EXHAUST FAN. |
| | OUTLET FOR CEILING FAN. |
| | OUTLET FOR CHANDLIER. |
| | CEILING MOUNTED WALL WASHER |
| | TUBELIGHT |
| | SINGLE POLE SWITCH FOR LIGHTING & FAN AT 1200mm SFL. |
| | FAN REGULATOR AT 1200mm SFL. |
| | 6/16A 6PIN SWITCHED SOCKET OUTLET |
| | 6A 3PIN SWITCHED SOCKET OUTLET |
| | 16A 6PIN SWITCHED SOCKET OUTLET |
| | TV AERIAL SOCKET OUTLET AT 625mm SFL. |
| | TELEPHONE SOCKET OUTLET AT 625mm SFL.<br>(TWIN JACK POINT FOR INTERCOM.) |
| D | CONDUIT PROVISION FOR DATA WITH DUMMY PLATE AT 625mm SFL. IN ALL ROOMS |
| | DISTRIBUTION BOARD : 1600mm ABOVE SFL. |
| | ELV BOX |
| INV. | INVERTER |

NOTES

1.ALL DIMENSIONS SHALL BE CHECKED AND CO-RELATED WITH THE STRUCTURAL DRAWINGS AND ANY AMBIGUITY SHALL BE IMMEDIATELY BROUGHT TO THE NOTICE OF THE ARCHITECT BEFORE COMMENCEMENT OF THE WORK.

2.ALL DIMENSIONS ARE IN CENTIMETERS UNLESS AND OTHERWISE SPECIFIED

3.ALL LEVELS ARE FINISHED LEVELS.

4.ALL MARGINS, CLEARENCES ETC. REQUIRED AS PER BYE-LAWS SHOULD BE CHECKED AND PROVIDED BY THE CONTRACTOR AND ANY DESCRIPENCIES FOUND SHOULD BE IMMIDIATELY BROUGHT TO THE NOTICE OF ARCHITECT BEFORE COMMENCEMENT OF WORK.

5.FOR DETAILS OF ALL CUTOUTS IN SLABS AND BEAMS REFER SERVICES CONSULTANTS DRAWINGS.

6.FOR STAIRCASE DETAILS REFER DRAWING. NO. 5.1

7.FOR TOILET DETAILS REFER DRAWING. NO. 6.1

8.FOR DOOR DETAILS REFER DRWG NO. 8.1

9.FOR WINDOW DETAILS REFER DRWG NO. 9.1

10 FOR KITCHEN - PANTRY DETAILS REFER DRWG NO. 10.1

11.FOR MISCELLANEOUS DETAILS REFER DRAWING NO. 29.1

12.FOR VERANDAH DETAILS REFER DRAWING NO. 31.1

| No. | Date. | Remarks. |
|---|---|---|
| Revisions | | |
| | | |
| | | |
| | | |

| Date | Prints | Issued to | Date | Prints | Issued to |
|---|---|---|---|---|---|
| | | | | | |

Distribution of Prints

Key Plan

N

Consultants

**Structural Consultants**
VR SHAH Consulting Engineers

**Services Consultants**
dbHMS
2nd Floor, D-62, Sector -2,
Noida - 201301
www.dbhms.in

**Landscape Consultants**
Earthscapes Consultancy Pvt Ltd

**Road and Pathways Consultants**
Arhmm Infra Consultants LLP

Project

**Nalanda University, Rajgir, Bihar**

Title

FIRST FLOOR PLAN – POWER LAYOUT

FOR TENDER

| | | | |
|---|---|---|---|
| Dealt : | V.K. | Drawing No. | NUC(1)–FRH–E2.2.1 |
| Checked : | M.T. | | |
| Scale : | 1:75 | | |
| Date : | 03.06.2016 | Approved By : | V.M. |

**VASTU SHILPA CONSULTANTS**
Architects I Planners I Urban Designers

'Sangath', Thaltej Road, Ahmedabad - 380054
Phone: 079 - 27454537 Fax: 079 - 27452006
www.sangath.org e-mail: vsc@sangath.org