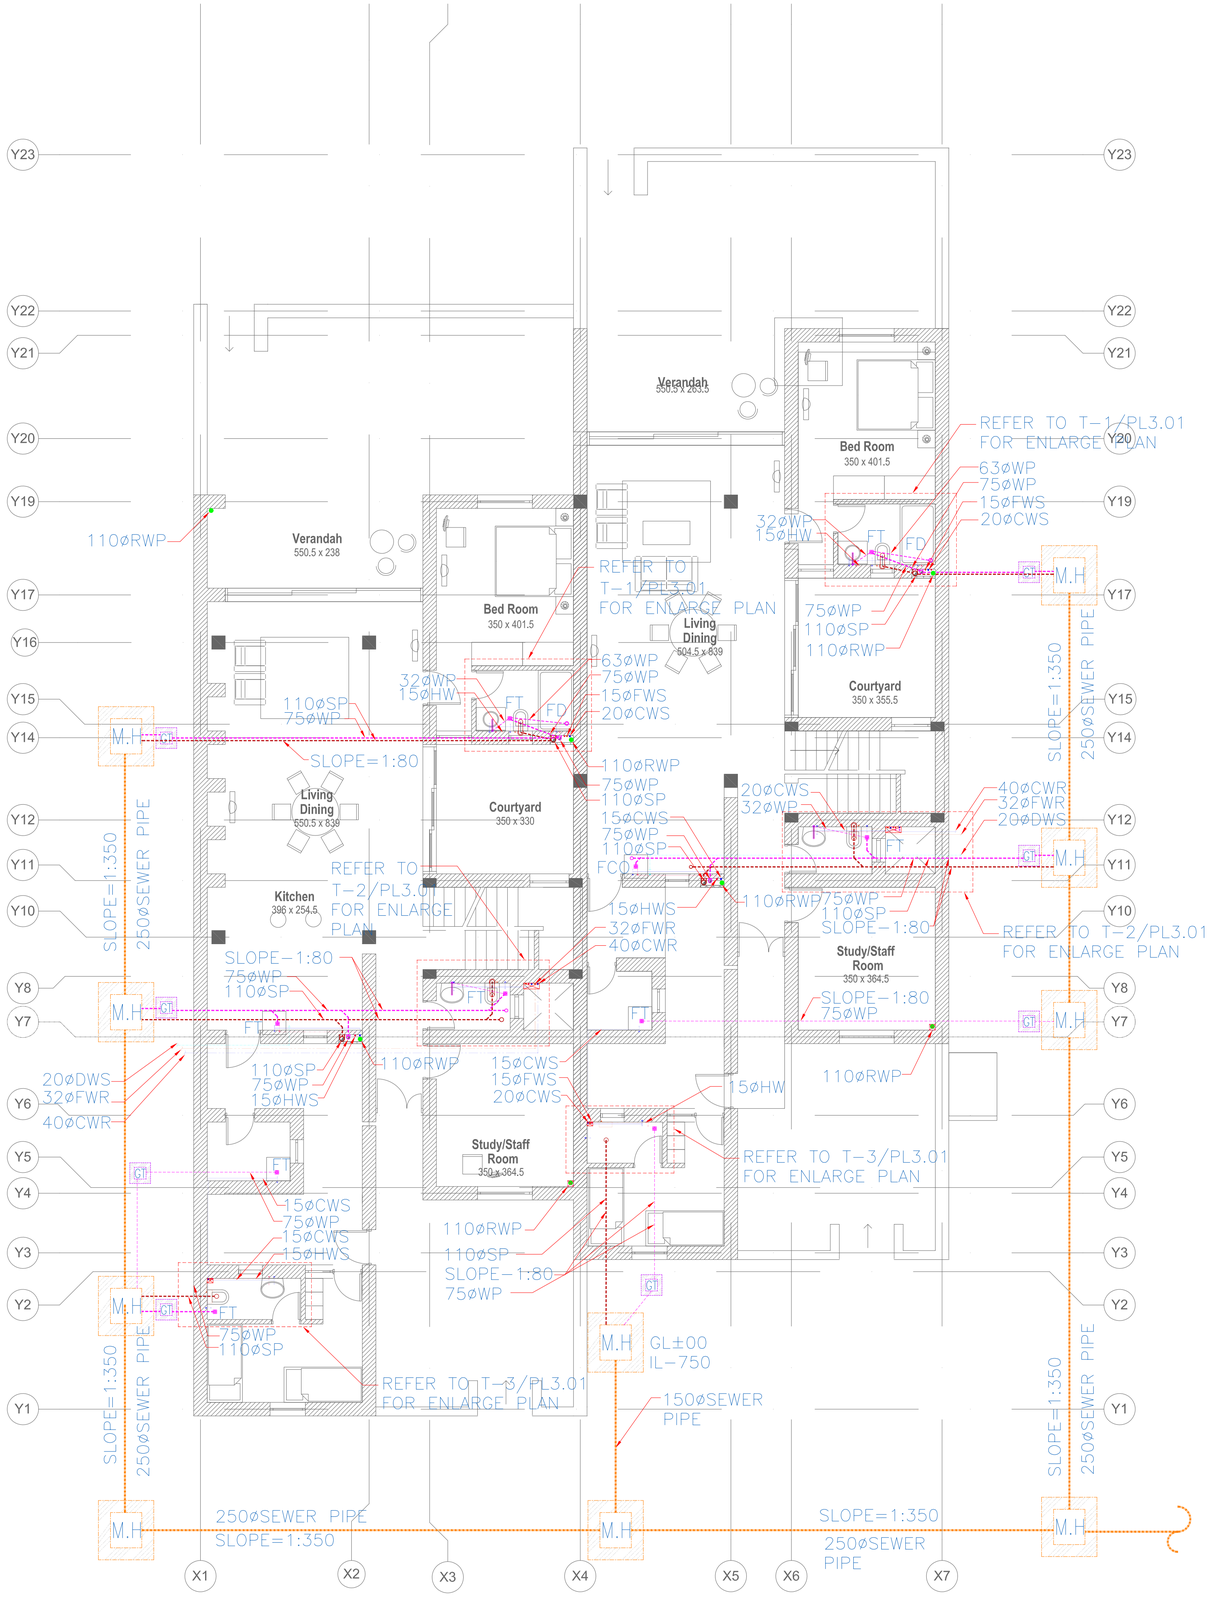

1 GROUND FLOOR PLAN - PLUMBING

N

LEGEND			
S.N.		DESCRIPTION	SYM.
1.	SP	SOIL PIPE	
2.	WP	WASTE PIPE	
3.	CWS	COLD WATER SUPPLY	
4.	FWS	FLUSHING W. SUPPLY	
5.	HWS	HOT WATER SUPPLY	
6.	DWS	DRINKING WATER PIPE	
7.	FWR	FLUSHING WATER RISER	
8.	FD	FLOOR DRAIN	
9.	FT	FLOOR TRAP	
10.	COP	CLEAN OUT PLUG	
11.	FCO	FLOOR CLEAN PLUG	
12.	RWP	RAIN WATER PIPE	
13.	CB	CATCH BASIN	
14.	MH	MANHOLE	
15.	GT	GULLY TRAP	

NOTES & INFORMATION

1. ALL DIMENSIONS ARE INDICATED IN MILLIMETERS UNLESS OTHERWISE SPECIFIED.
2. DIMENSIONS TO BE READ AND NOT MEASURED.
3. ANY DISCREPANCY FOUND SHALL BE BROUGHT TO THE NOTICE OF THE ARCHITECTS / ENGINEERS.
4. ALL DRAWINGS TO BE READ IN CONJUNCTION WITH RELEVANT STRUCTURAL, ARCHITECTURAL AND SERVICES DRAWINGS.

No.	Date.	Remarks.
Revisions		

Date	Prints	Issued to	Date	Prints	Issued to

Distribution of Prints

Key Plan

N

Consultants

Structural Consultants
VR SHAH Consulting Engineers

Services Consultants
dbHMS
2nd Floor, D-62, Sector -2,
Noida - 201301
www.dbhms.in

Landscape Consultants
Earthscapes Consultancy Pvt Ltd

Road and Pathways Consultants
Arhmm Infra Consultants LLP

Project

Nalanda University, Rajgir, Bihar

Title

GROUND FLOOR – PLUMBING
FOR TENDER

		Drawing No.
Dealt :	JK	NUC-FRH-P2.1
Checked :	AT	
Scale :	1:150	
Date :	20.05.2016	

VASTU SHILPA CONSULTANTS
Architects I Planners I Urban Designers

'Sangath', Thaltej Road, Ahmedabad - 380054
Phone: 079 - 27454537 Fax: 079 - 27452506
www.sangath.org e-mail: **vsc@sangath.org**