Drawing and design are the property of Vastu Shilpa Consultants and are not to be copied or used without their permission.

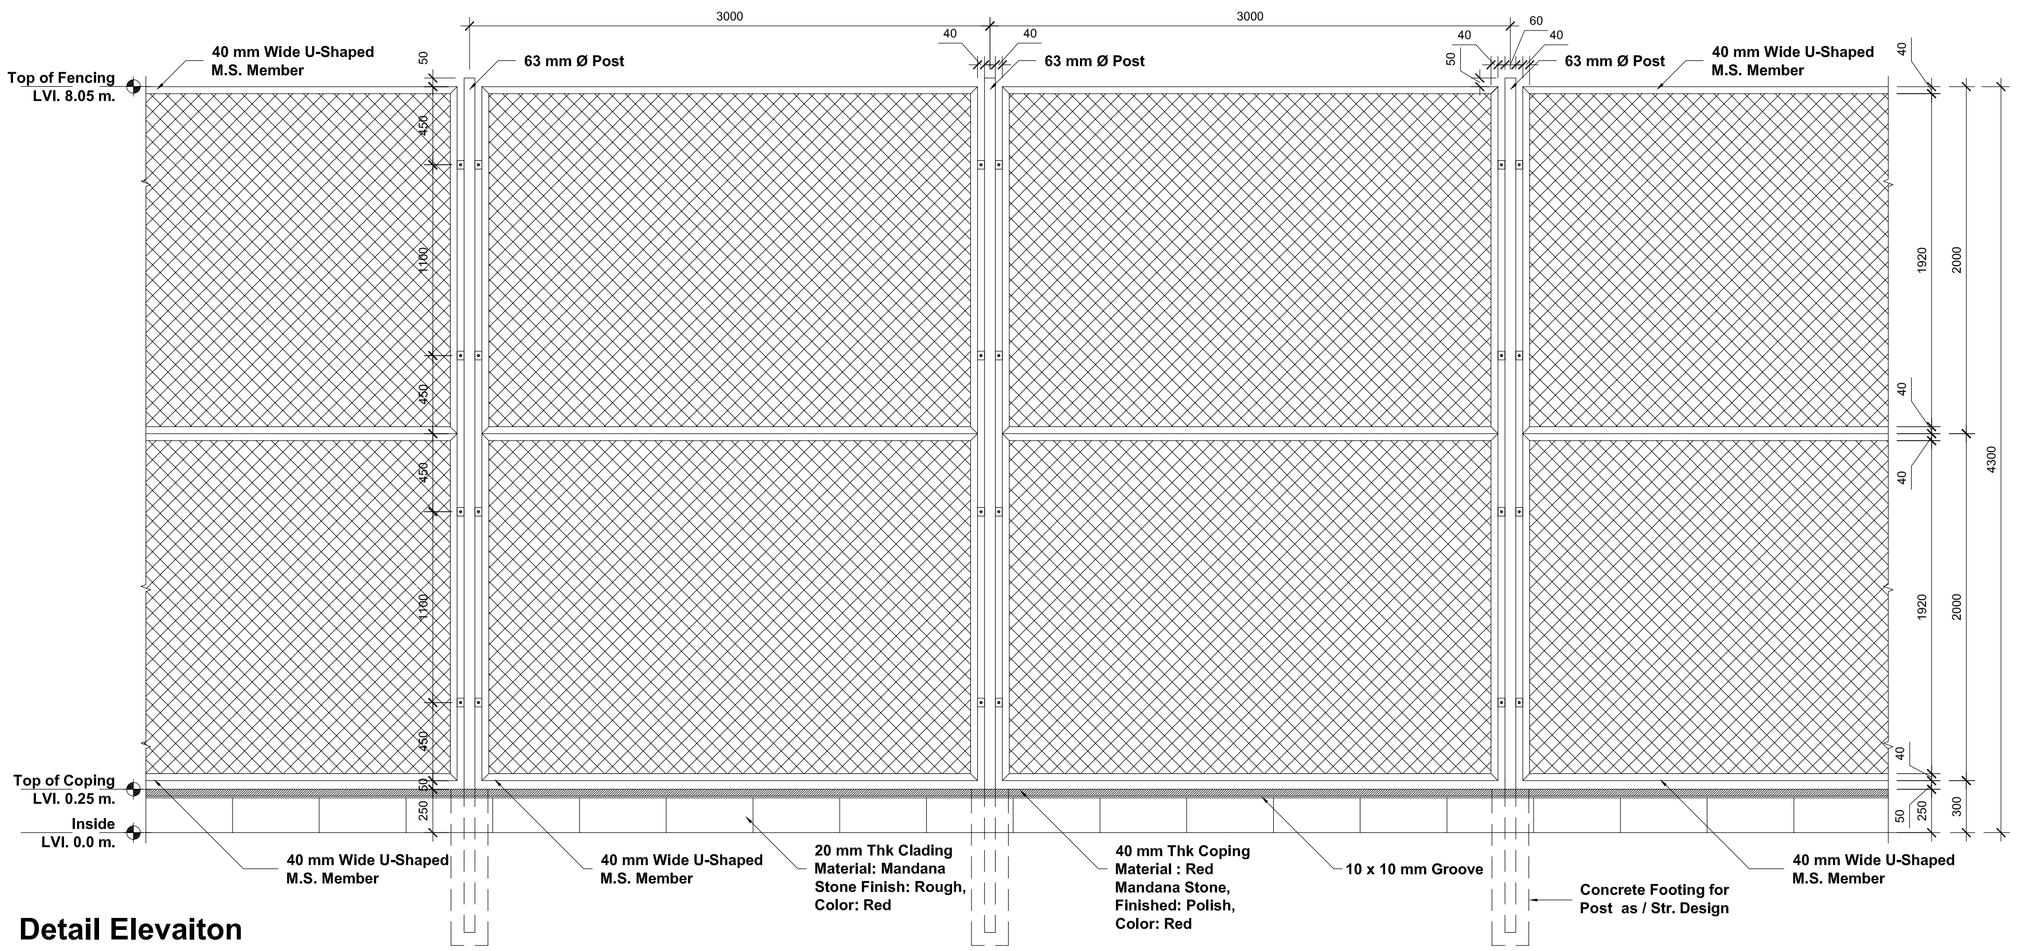

Detail Elevaiton

Scale (1:25)

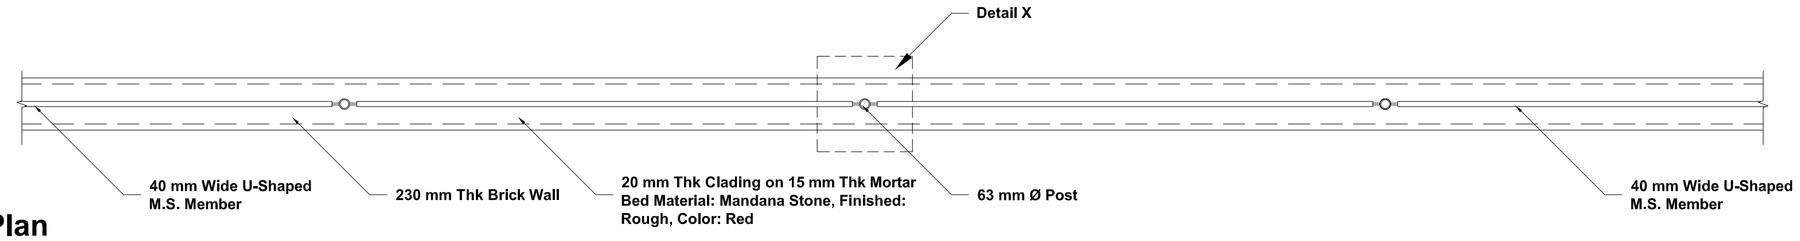

Detail Plan

Scale (1:25)

Fencing Detail (D24)

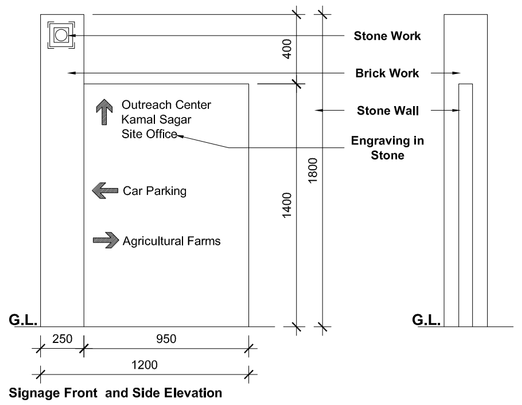

Signage Front and Side Elevation

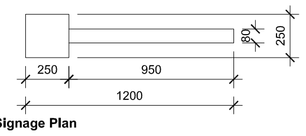

Signage Plan

D1603

Typical Detail for Direction Signages [Scale 1:25]

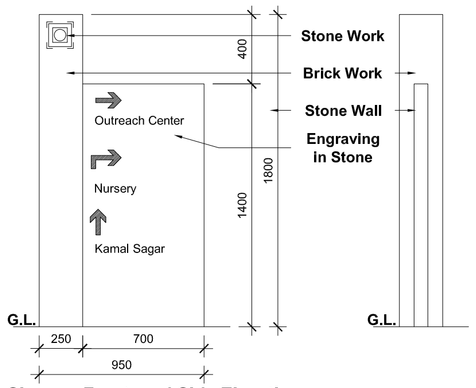

Signage Front and Side Elevation

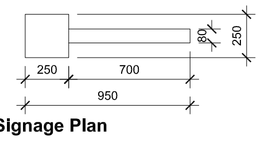

Signage Plan

D1604

Typical Detail for Direction Signages [Scale 1:25]

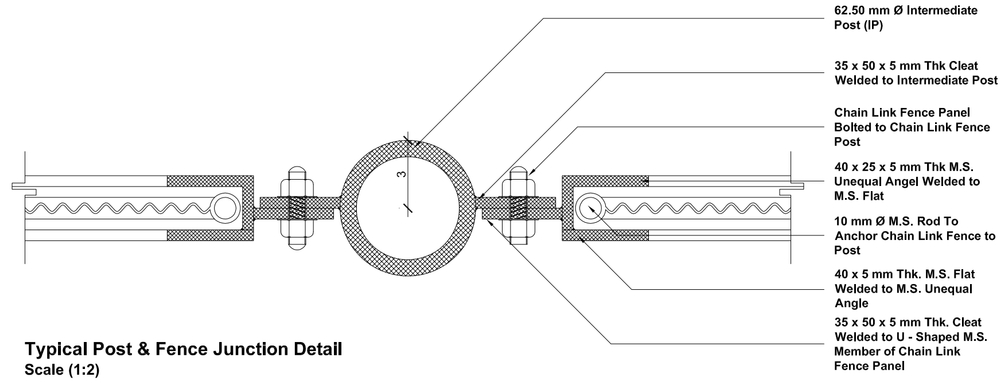

Typical Post & Fence Junction Detail

Scale (1:2)

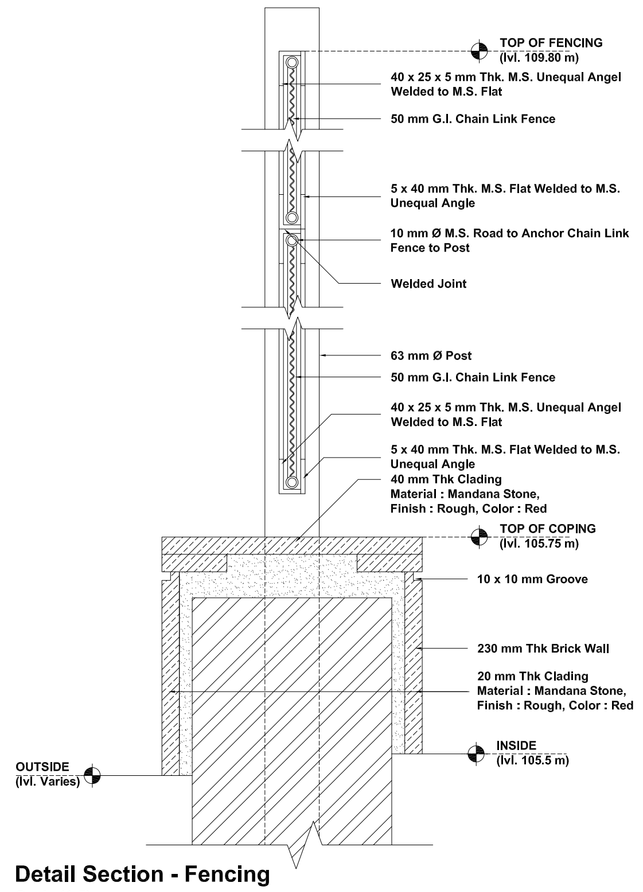

Detail Section - Fencing

Scale (1:5)

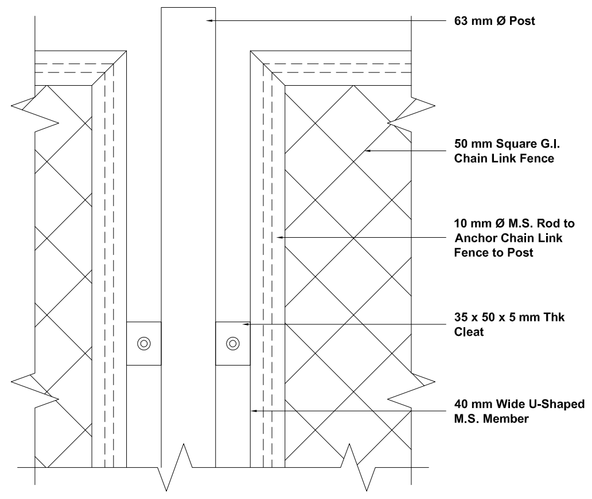

Detailed Post Elevation

Scale (1:5)

NOTES

1. ALL DIMENSIONS SHALL BE CHECKED AND CO-RELATED WITH THE ARCHITECTURAL , STRUCTURAL AND LANDSCAPE DRAWINGS AND ANY AMBIGUITY SHALL BE IMMEDIATELY BROUGHT TO THE NOTICE OF THE ARCHITECT BEFORE COMMENCEMENT OF THE WORK.
2. ALL DIMENSIONS ARE IN CENTIMETERS UNLESS AND OTHERWISE SPECIFIED
3. ALL LEVELS ARE FINISHED LEVELS.
4. ALL MARGINS, CLEARENCES ETC, REQUIRED AS PER BYE-LAWS SHOULD BE CHECKED AND PROVIDED BY THE CONTRACTOR AND ANY DESCRIPENCIES FOUND SHOULD BE IMMIDIATELY BROUGHT TO THE NOTICE OF ARCHITECT BEFORE COMMENCEMENT OF WORK.

No.	Date.	Remarks.
Revisions		

Date	Prints	Issued to	Date	Prints	Issued to

Distribution of Prints

Key Plan

N

Consultants

- ○ **Structural Consultants** VR SHAH Consulting Engineers
- ○ **Services Consultants** DBHMS
- ● **Landscape Consultants** Earthscape Consultancy Pvt Ltd
- ○ **Road and Pathways Consultants** Arhmm Infra Consultants LLP

Project

Nalanda University, Rajgir, Bihar

Title

TYPICAL DETAILS - 03 (PHASE 1)

Dealt : Romal Mistry	Drawing No. NUC(1) - TD - L3.3
Checked : Tapan Modi	
Scale : Varies	Serial No. ###
Date : 16/05/15	

VASTU SHILPA CONSULTANTS
Architects I Planners I Urban Designers

'Sangath', Thaltej Road, Ahmedabad - 380054
Phone: 079 - 27454537 Fax: 079 - 27452006
www.sangath.org e-mail: vsc@sangath.org