Drawing and design are the property of Vastu Shilpa Consultants and are not to be copied or used without their permission.

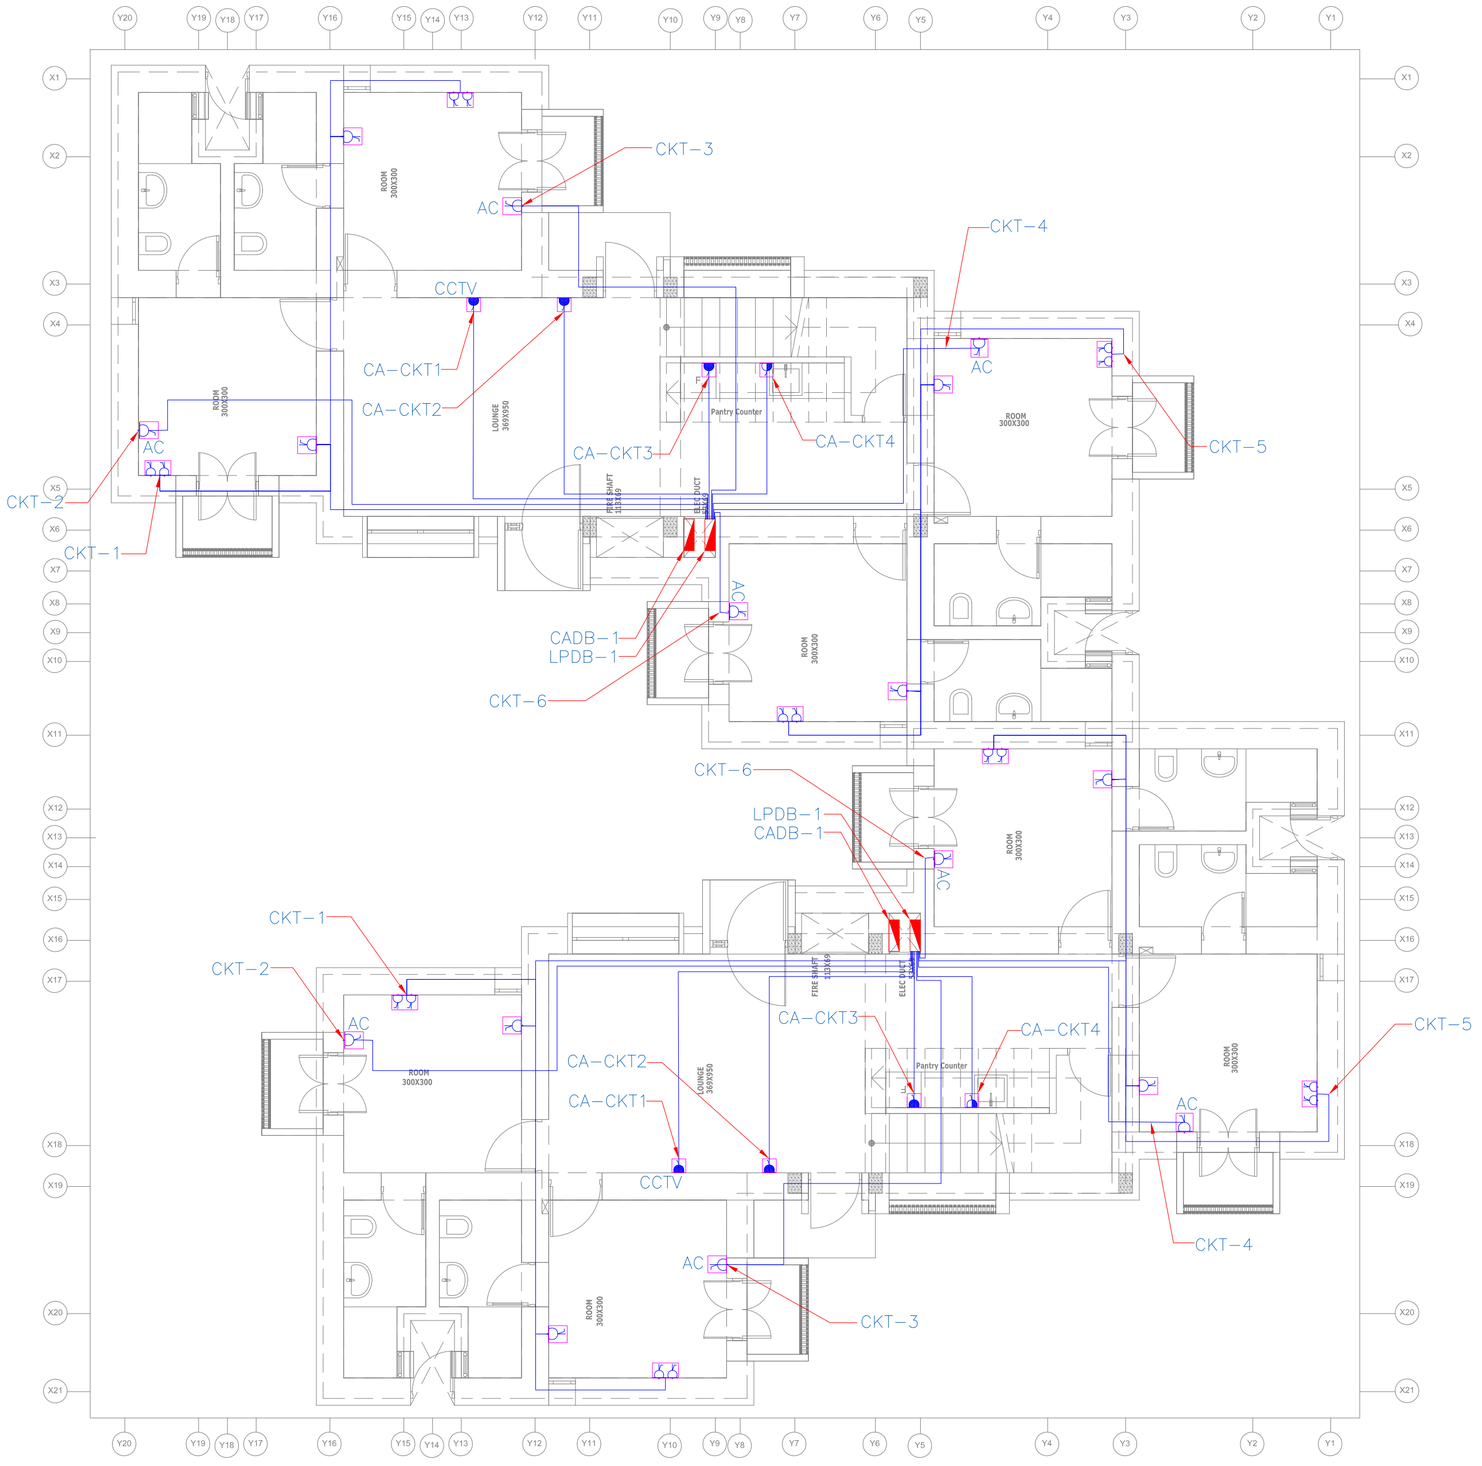

1 GROUND FLOOR PLAN - POWER LAYOUT

ELECTRICAL LEGEND:

	WALL MOUNTED LIGHT FIXTURE: : 2600mm AFF AT KITCHEN : 2500mm AFF AT ENTRANCE FOYER : 2200mm AFF AT OTHER PLACES
	14W. LED LIGHT FIXTURE
	10W. LED LIGHT FIXTURE
	3W. LED MIRROR LIGHT FIXTURE
EX	EXHAUST FAN.
	OUTLET FOR CEILING FAN.
	LIFT LIGHT
	SINGLE POLE SWITCH FOR LIGHTING & FAN AT 1200mm SFL.
	FAN REGULATOR AT 1200mm SFL.
	6A 3PIN SWITCHED SOCKET OUTLET.
	16A 6PIN SWITCHED SOCKET OUTLET.
	6/16A 6PIN SWITCH SOCKET OUTLET.
	CONDUIT PROVISION FOR DATA WITH DUMMY PLATE AT 625mm SFL. IN ALL ROOMS
	DISTRIBUTION BOARD : 1600mm ABOVE SFL.

NOTES

1. ALL DIMENSIONS SHALL BE CHECKED AND CO-RELATED WITH THE STRUCTURAL DRAWINGS AND ANY AMBIGUITY SHALL BE IMMEDIATELY BROUGHT TO THE NOTICE OF THE ARCHITECT BEFORE COMMENCEMENT OF THE WORK.
2. ALL DIMENSIONS ARE IN CENTIMETERS UNLESS AND OTHERWISE SPECIFIED
3. ALL LEVELS ARE FINISHED LEVELS.
4. ALL MARGINS, CLEARENCES ETC. REQUIRED AS PER BYE-LAWS SHOULD BE CHECKED AND PROVIDED BY THE CONTRACTOR AND ANY DESCRIPENCIES FOUND SHOULD BE IMMIDIATELY BROUGHT TO THE NOTICE OF ARCHITECT BEFORE COMMENCEMENT OF WORK.
5. FOR DETAILS OF ALL CUTOUTS IN SLABS AND BEAMS REFER SERVICES CONSULTANTS DRAWINGS.
6. FOR STAIRCASE DETAILS REFER DRAWING, NO, 5.1
7. FOR TOILET DETAILS REFER DRAWING, NO, 6.1
8. FOR DOOR DETAILS REFER DRWG NO, 8.1
9. FOR WINDOW DETAILS REFER DRWG NO, 9.1
10. FOR KITCHEN - PANTRY DETAILS REFER DRWG NO, 10.1
11. FOR MISCELLANEOUS DETAILS REFER DRAWING NO, 29.1
12. FOR VERANDAH DETAILS REFER DRAWING NO, 31.1

No.	Date.	Remarks.
Revisions		

Date	Prints	Issued to	Date	Prints	Issued to
Distribution of Prints					

Key Plan

Consultants

- **Structural Consultants**
  VR SHAH Consulting Engineers
- **Services Consultants**
  dbHMS
  2nd Floor, D-62, Sector -2, Noida - 201301
  www.dbhms.in
- **Landscape Consultants**
  Earthscapes Consultancy Pvt Ltd
- **Road and Pathways Consultants**
  Arhmm Infra Consultants LLP

Project

Nalanda University, Rajgir, Bihar

Title

GROUND FLOOR PLAN – POWER LAYOUT

FOR TENDER

Dealt :	V.K.	Drawing No.	NUC(1)–RSH–E2.1.1
Checked :	M.T.		
Scale :	1:50	Aprd By :	V.M.
Date :	06.06.2016		

VASTU SHILPA CONSULTANTS
Architects I Planners I Urban Designers

'Sangath', Thaltej Road, Ahmedabad - 380054
Phone: 079 - 27454537 Fax: 079 - 27452006
www.sangath.org e-mail: **vsc@sangath.org**