Drawing and design are the property of Vastu Shilpa Consultants and are not to be copied or used without their permission.

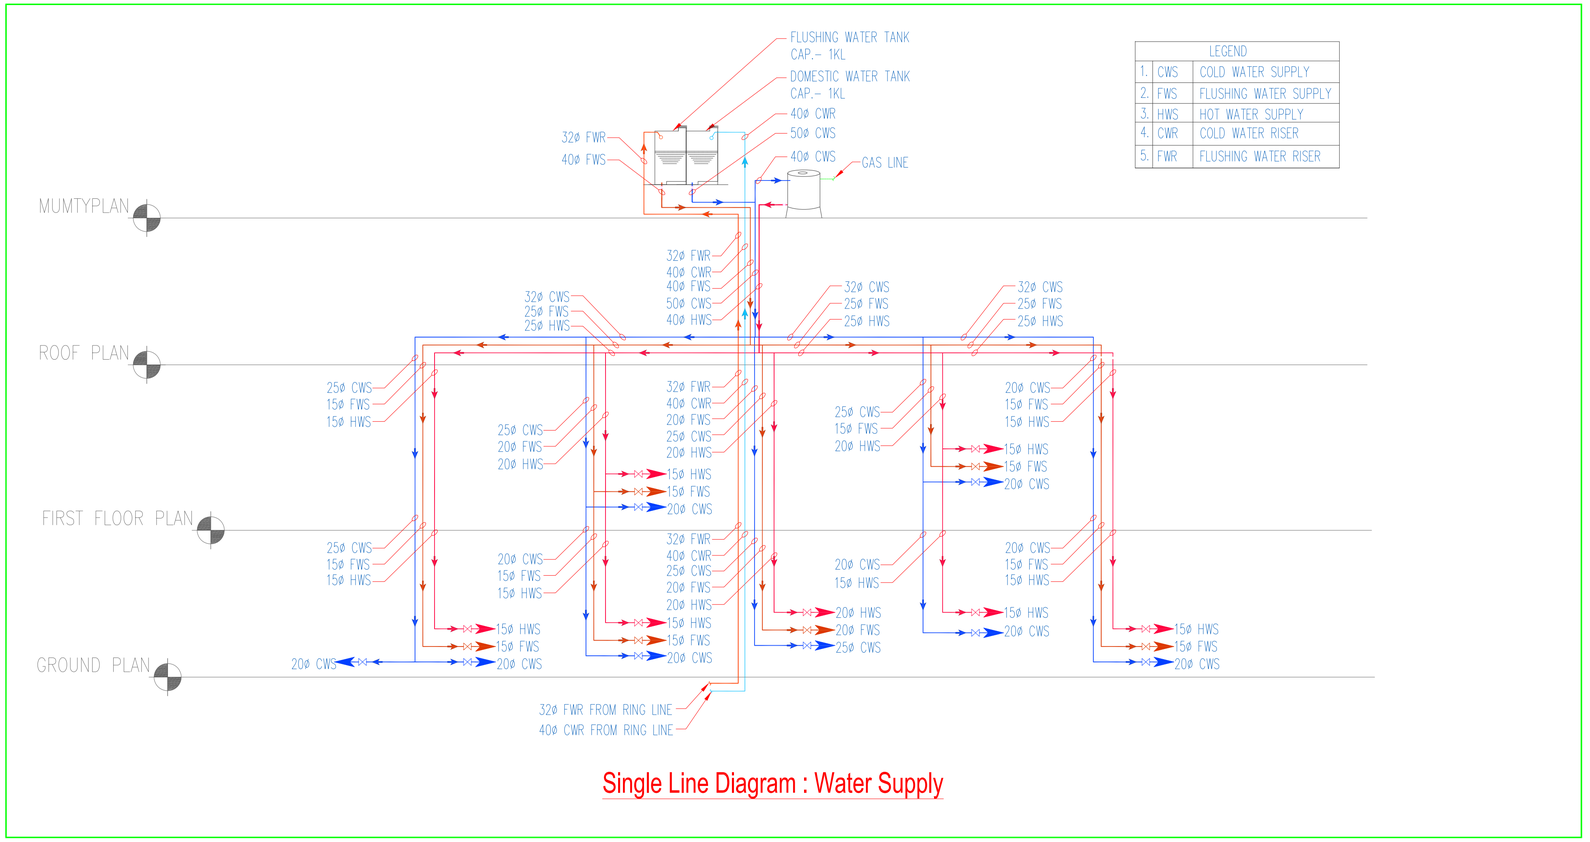

LEGEND		
1.	CWS	COLD WATER SUPPLY
2.	FWS	FLUSHING WATER SUPPLY
3.	HWS	HOT WATER SUPPLY
4.	CWR	COLD WATER RISER
5.	FWR	FLUSHING WATER RISER

Single Line Diagram : Water Supply

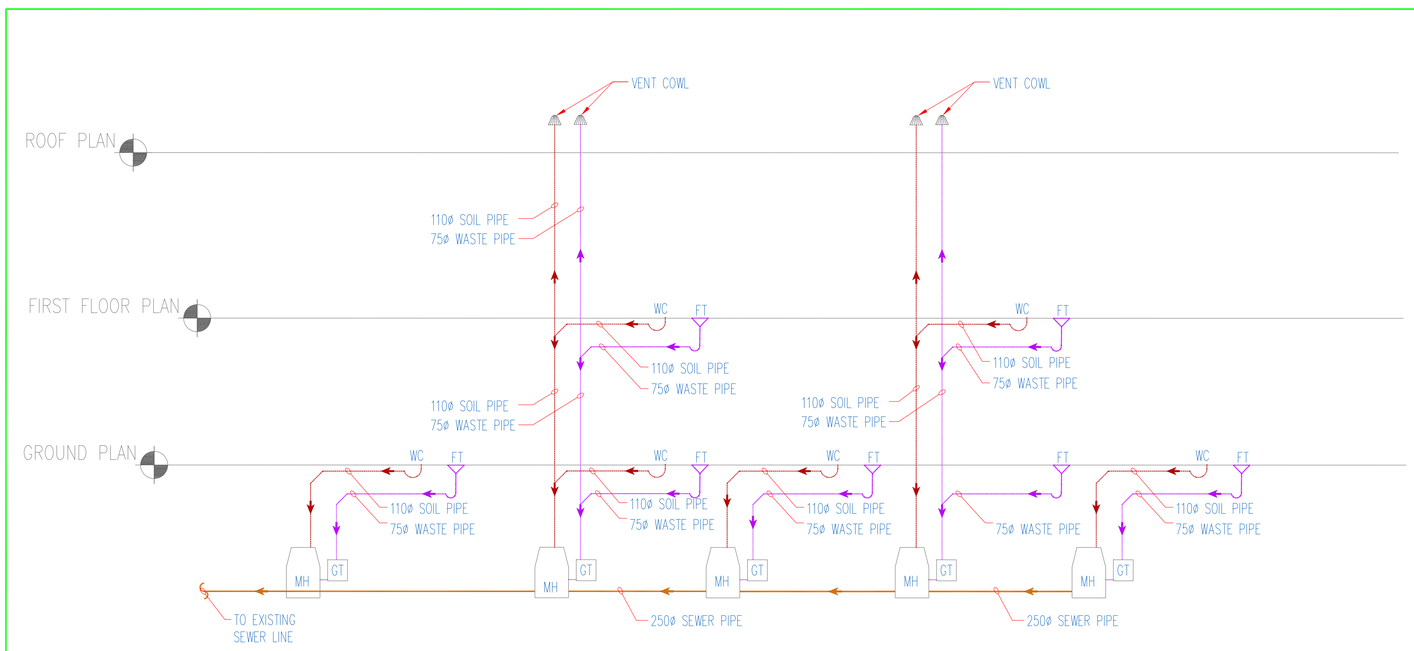

Single Line Diagram : Drainage Layout

NOTES

1. ALL DIMENSIONS SHALL BE CHECKED AND CO-RELATED WITH THE STRUCTURAL DRAWINGS AND ANY AMBIGUITY SHALL BE IMMEDIATELY BROUGHT TO THE NOTICE OF THE ARCHITECT BEFORE COMMENCEMENT OF THE WORK.
2. ALL DIMENSIONS ARE IN CENTIMETERS UNLESS AND OTHERWISE SPECIFIED
3. ALL LEVELS ARE FINISHED LEVELS.
4. ALL MARGINS, CLEARANCES ETC. REQUIRED AS PER BYE-LAWS SHOULD BE CHECKED AND PROVIDED BY THE CONTRACTOR AND ANY DEFICIENCIES FOUND SHOULD BE IMMEDIATELY BROUGHT TO THE NOTICE OF ARCHITECT BEFORE COMMENCEMENT OF WORK.

LEGEND			
S.N.		DESCRIPTION	SYM.
1.	SP	SOIL PIPE	
2.	WP	WASTE PIPE	
3.	CWS	COLD WATER SUPPLY	
4.	FWS	FLUSHING W. SUPPLY	
5.	HWS	HOT WATER SUPPLY	
6.		DRINKING WATER PIPE	
7.	FWR	FLUSHING WATER RISER	
8.	FD	FLOOR DRAIN	
9.	FT	FLOOR TRAP	
10.	COP	CLEAN OUT PLUG	
11.	FCO	FLOOR CLEAN PLUG	
12.	RWP	RAIN WATER PIPE	
13.	CB	CATCH BASIN	
14.	MH	MANHOLE	
15.	GT	GULLY TRAP	

No.	Date.	Remarks.
Revisions		

Date	Prints	Issued to	Date	Prints	Issued to

Distribution of Prints

Key Plan

N

Consultants

- **Structural Consultants**
  VR SHAH Consulting Engineers
- **Services Consultants**
  dbHMS
  2nd Floor, D-62, Sector -2,
  Noida - 201301
  www.dbhms.in
- **Landscape Consultants**
  Earthscapes Consultancy Pvt Ltd
- **Road and Pathways Consultants**
  Arhmm Infra Consultants LLP

Project

Nalanda University, Rajgir, Bihar

Title

SINGLE LINE DIAGRAM – PLUMBING

FOR TENDER

Dealt :	JK	Drawing No.	NUC(1)–VC–P4.1
Checked :	AT		
Scale :	1:100		
Date :	20.05.2016		

VASTU SHILPA CONSULTANTS
Architects I Planners I Urban Designers

'Sangath', Thaltej Road, Ahmedabad - 380054
Phone: 079 - 27454537 Fax: 079 - 27452006
www.sangath.org e-mail: vsc@sangath.org